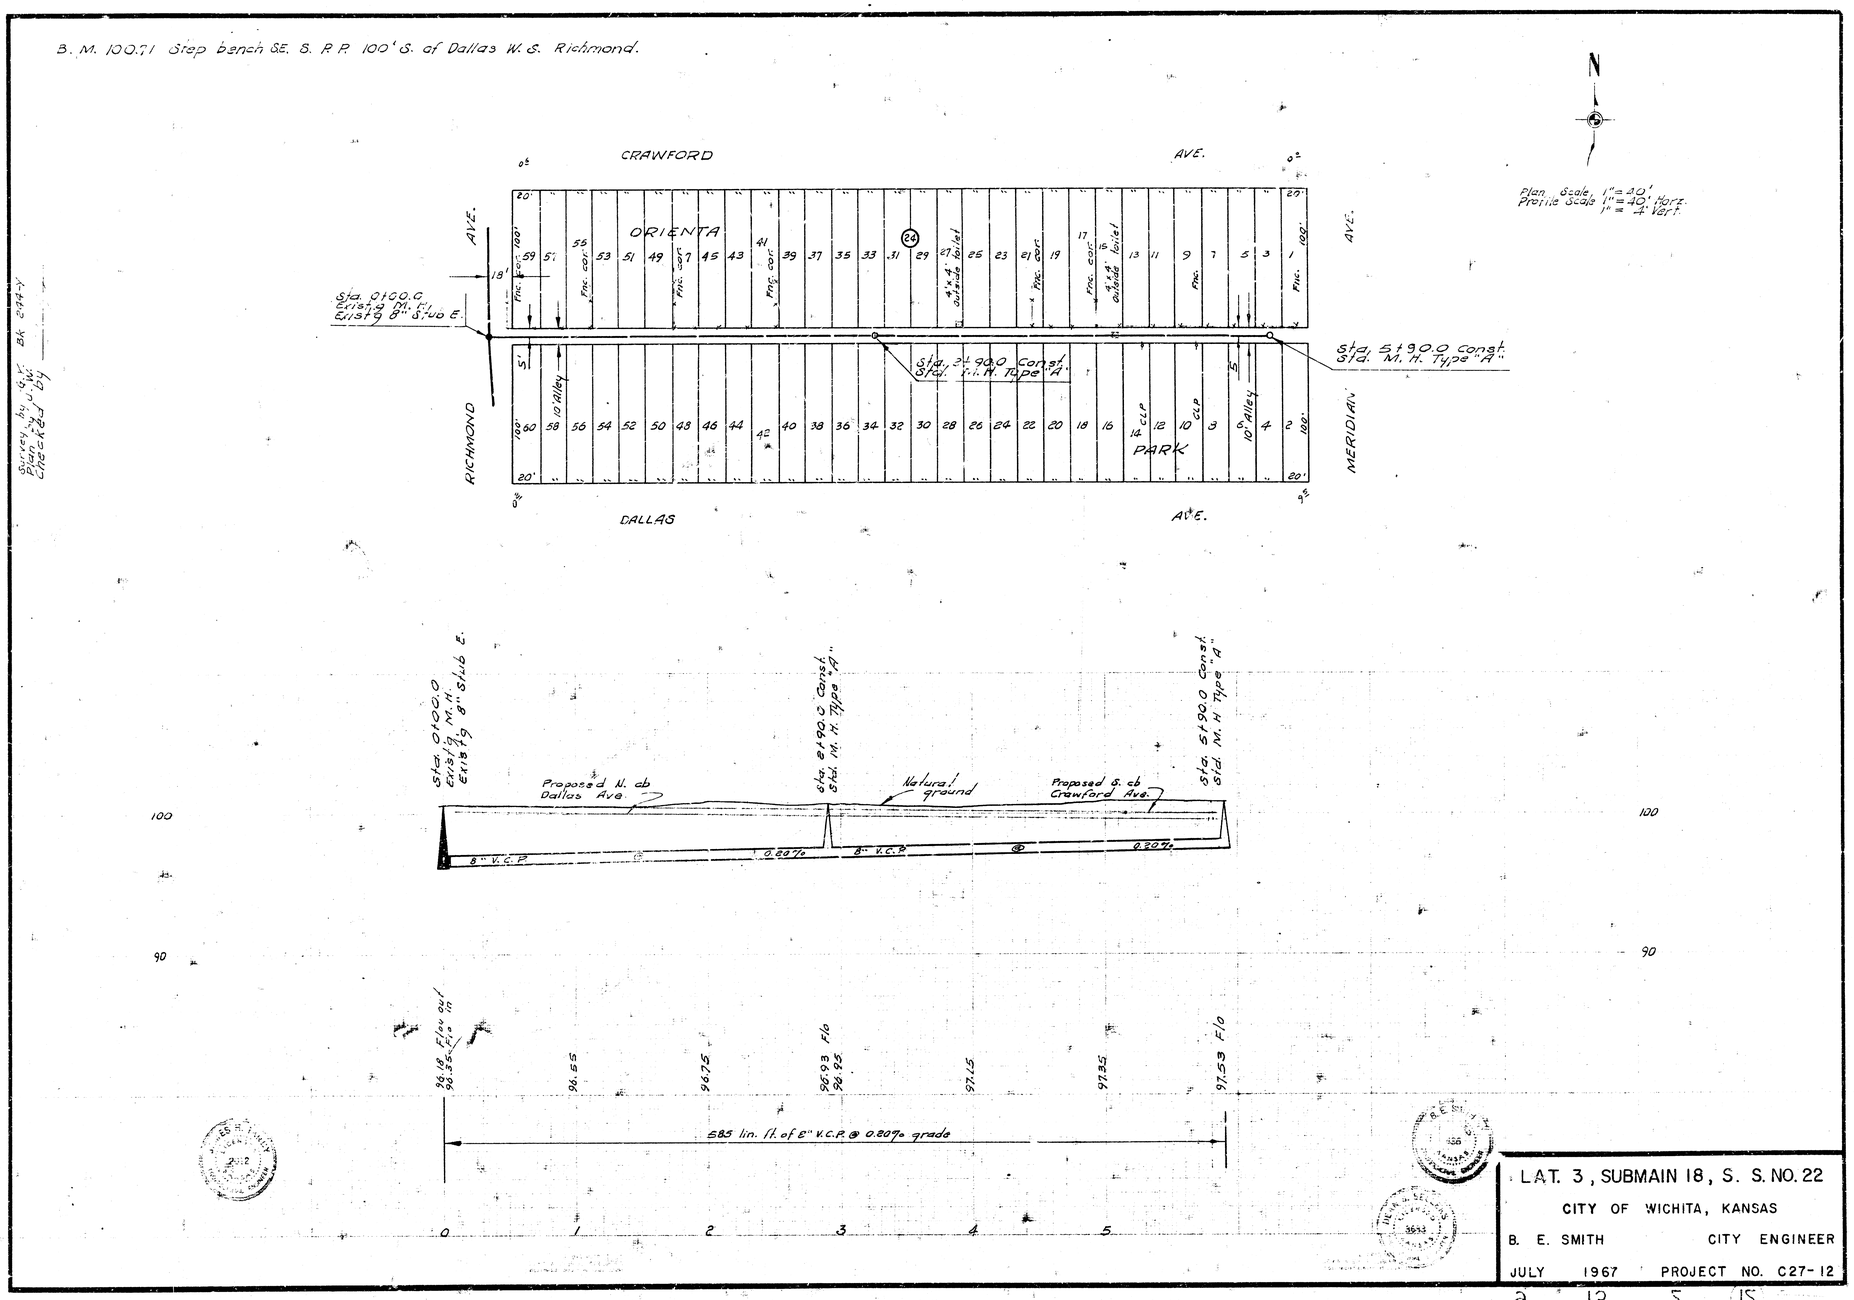

LAT. 3, SUBMAIN 18, S. S. NO. 22

CITY OF WICHITA, KANSAS

B. E. SMITH CITY ENGINEER

JULY 1967 PROJECT NO. C27-12

2 13 5 15