Survey by S. Y. Book 244-Y
Plan by J. W.
Checked by

B. M. 100.71 Step bench S.E. Side R.R. 100' S. of Dallas W. S. Richmond.

Plan Scale 1" = 40'
Profile Scale 1" = 40' Horz.
1" = 4' Vert.

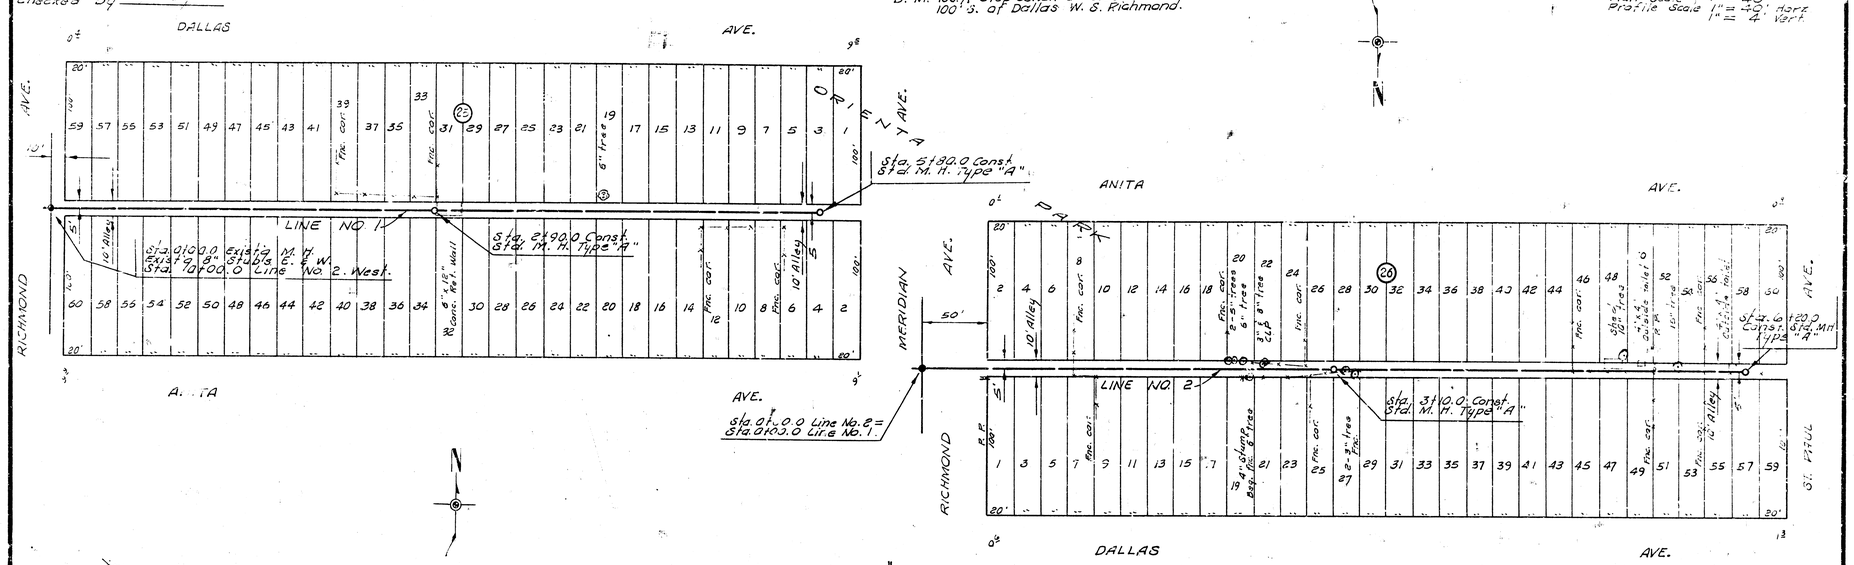

LAT. 4, SUBMAIN 18, S. S. NO. 22

CITY OF WICHITA, KANSAS

B. E. SMITH CITY ENGINEER

JULY 1967 PROJECT NO. C27-13