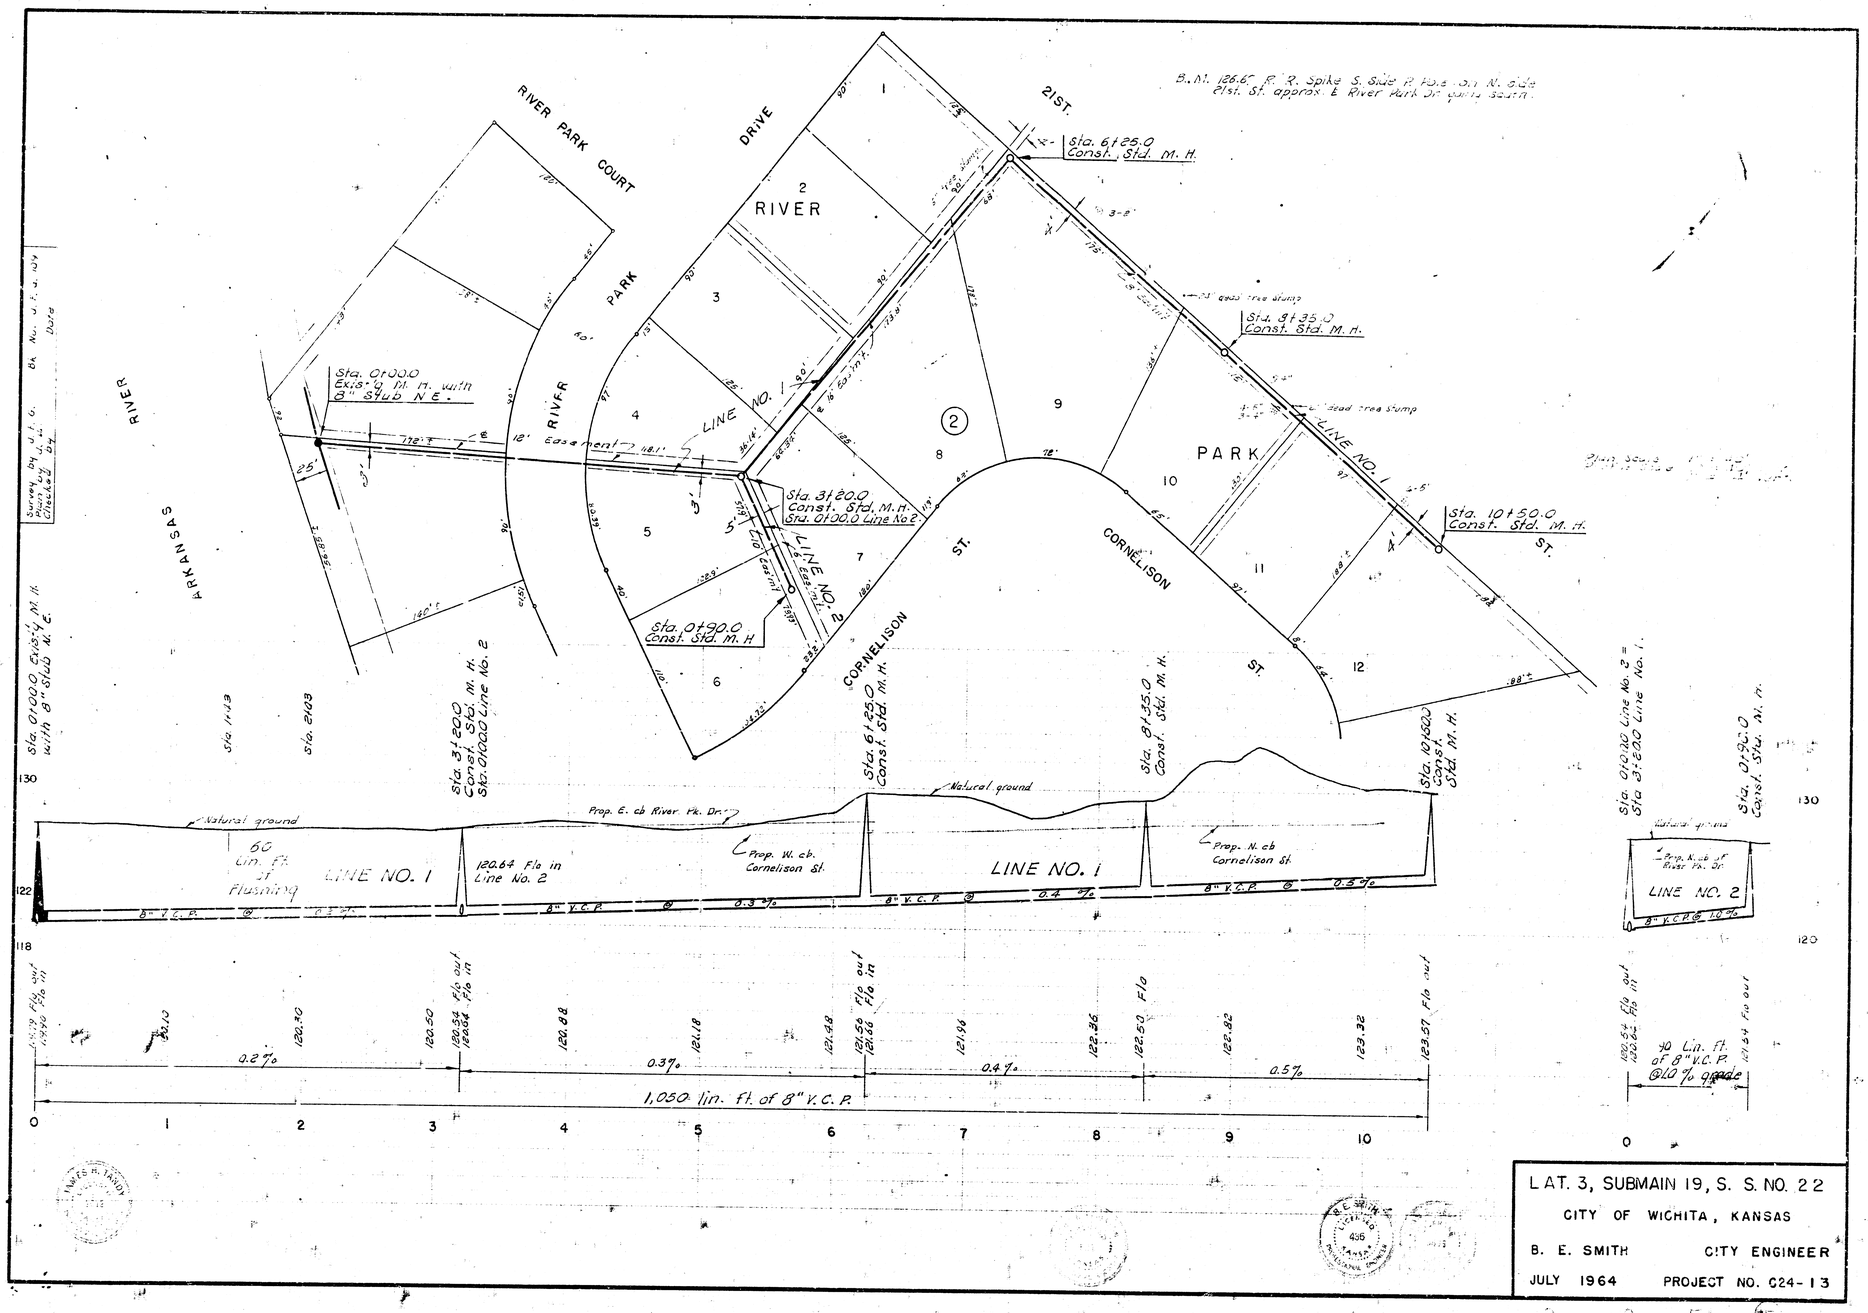

LAT. 3, SUBMAIN 19, S. S. NO. 22

CITY OF WICHITA, KANSAS

B. E. SMITH CITY ENGINEER

JULY 1964 PROJECT NO. 024-13