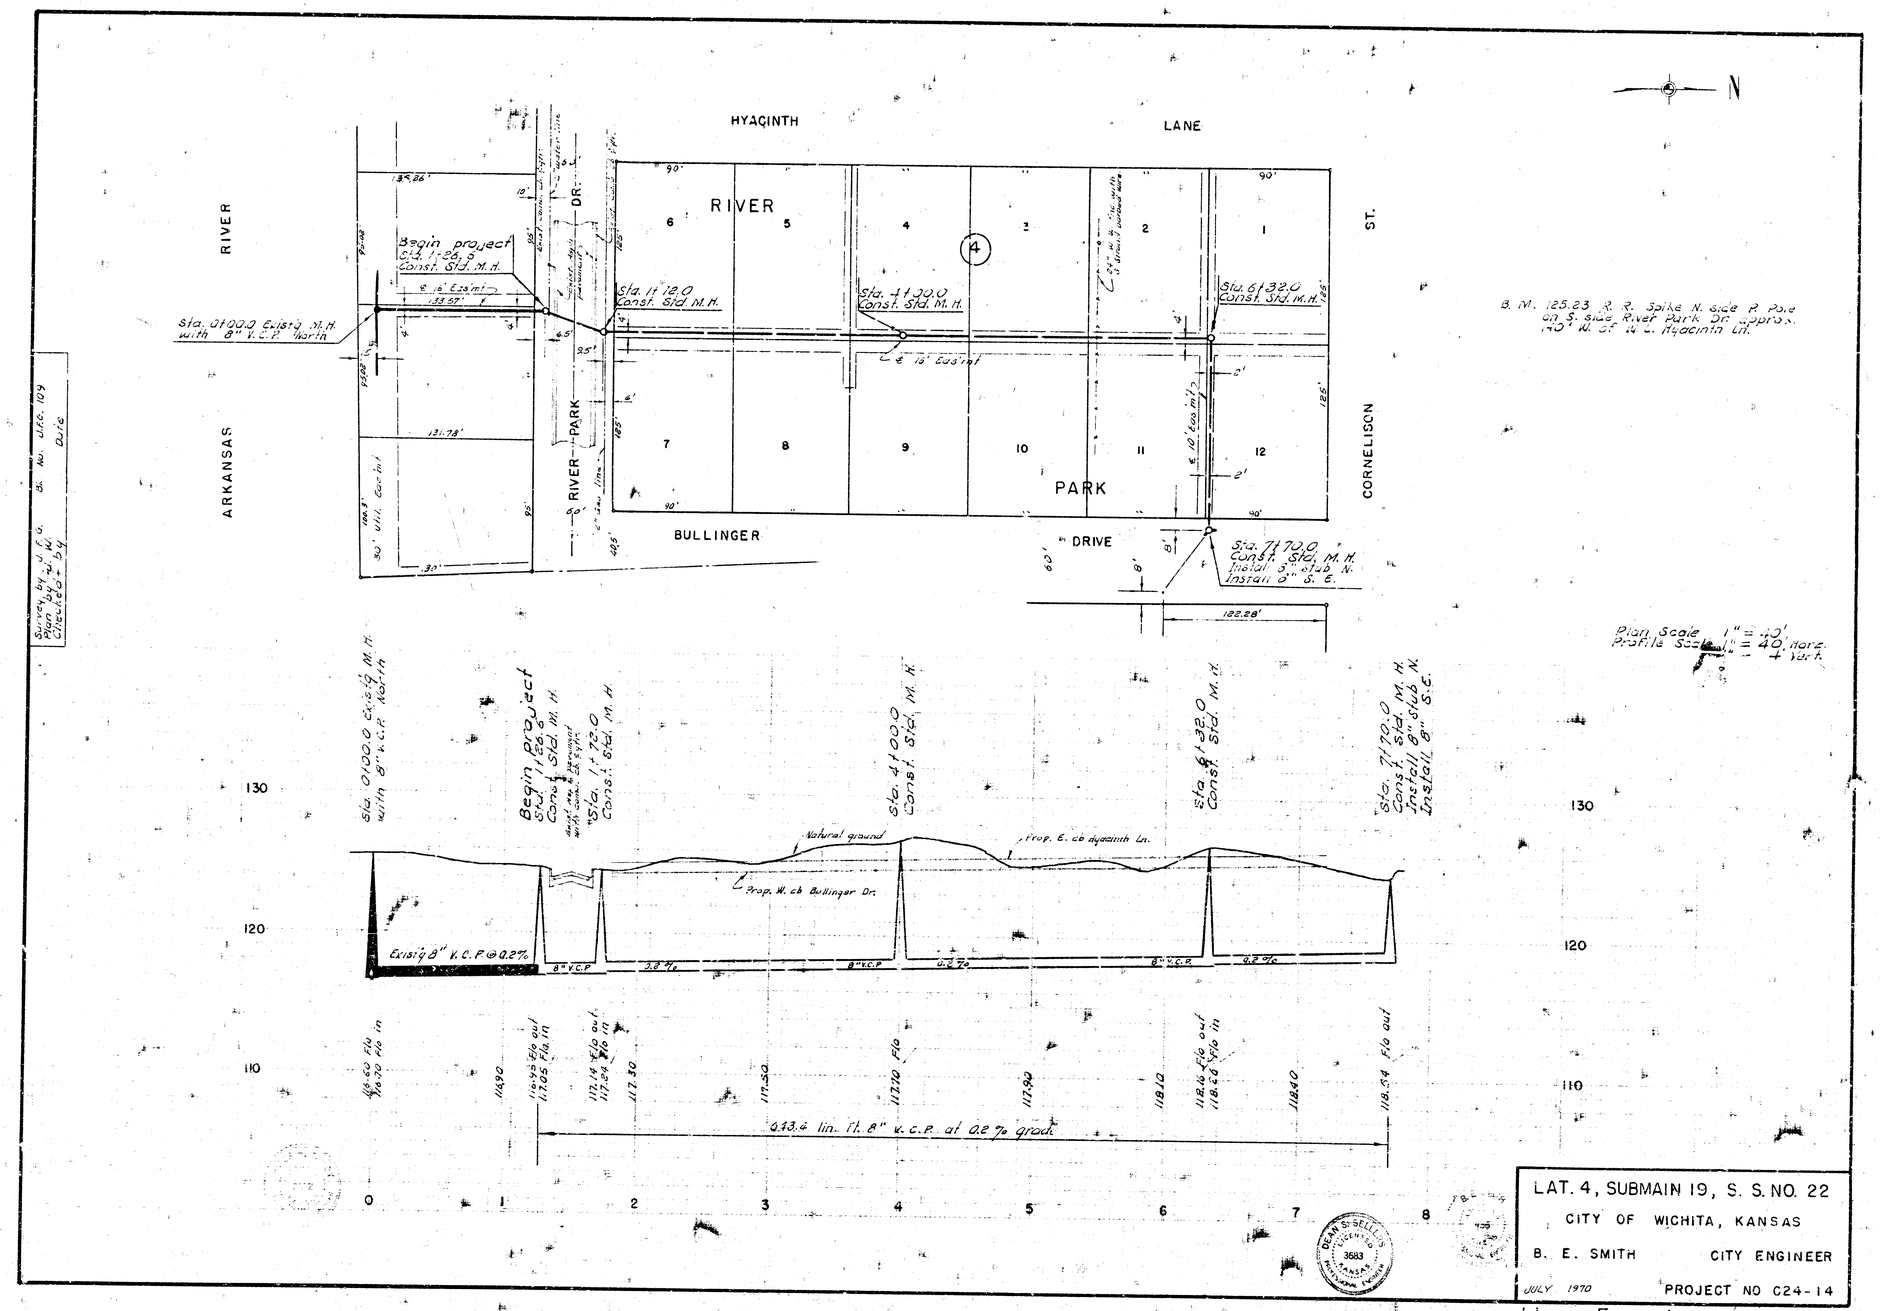

LAT. 4, SUBMAIN 19, S. S. NO. 22

CITY OF WICHITA, KANSAS

B. E. SMITH CITY ENGINEER

JULY 1970 PROJECT NO C24-14