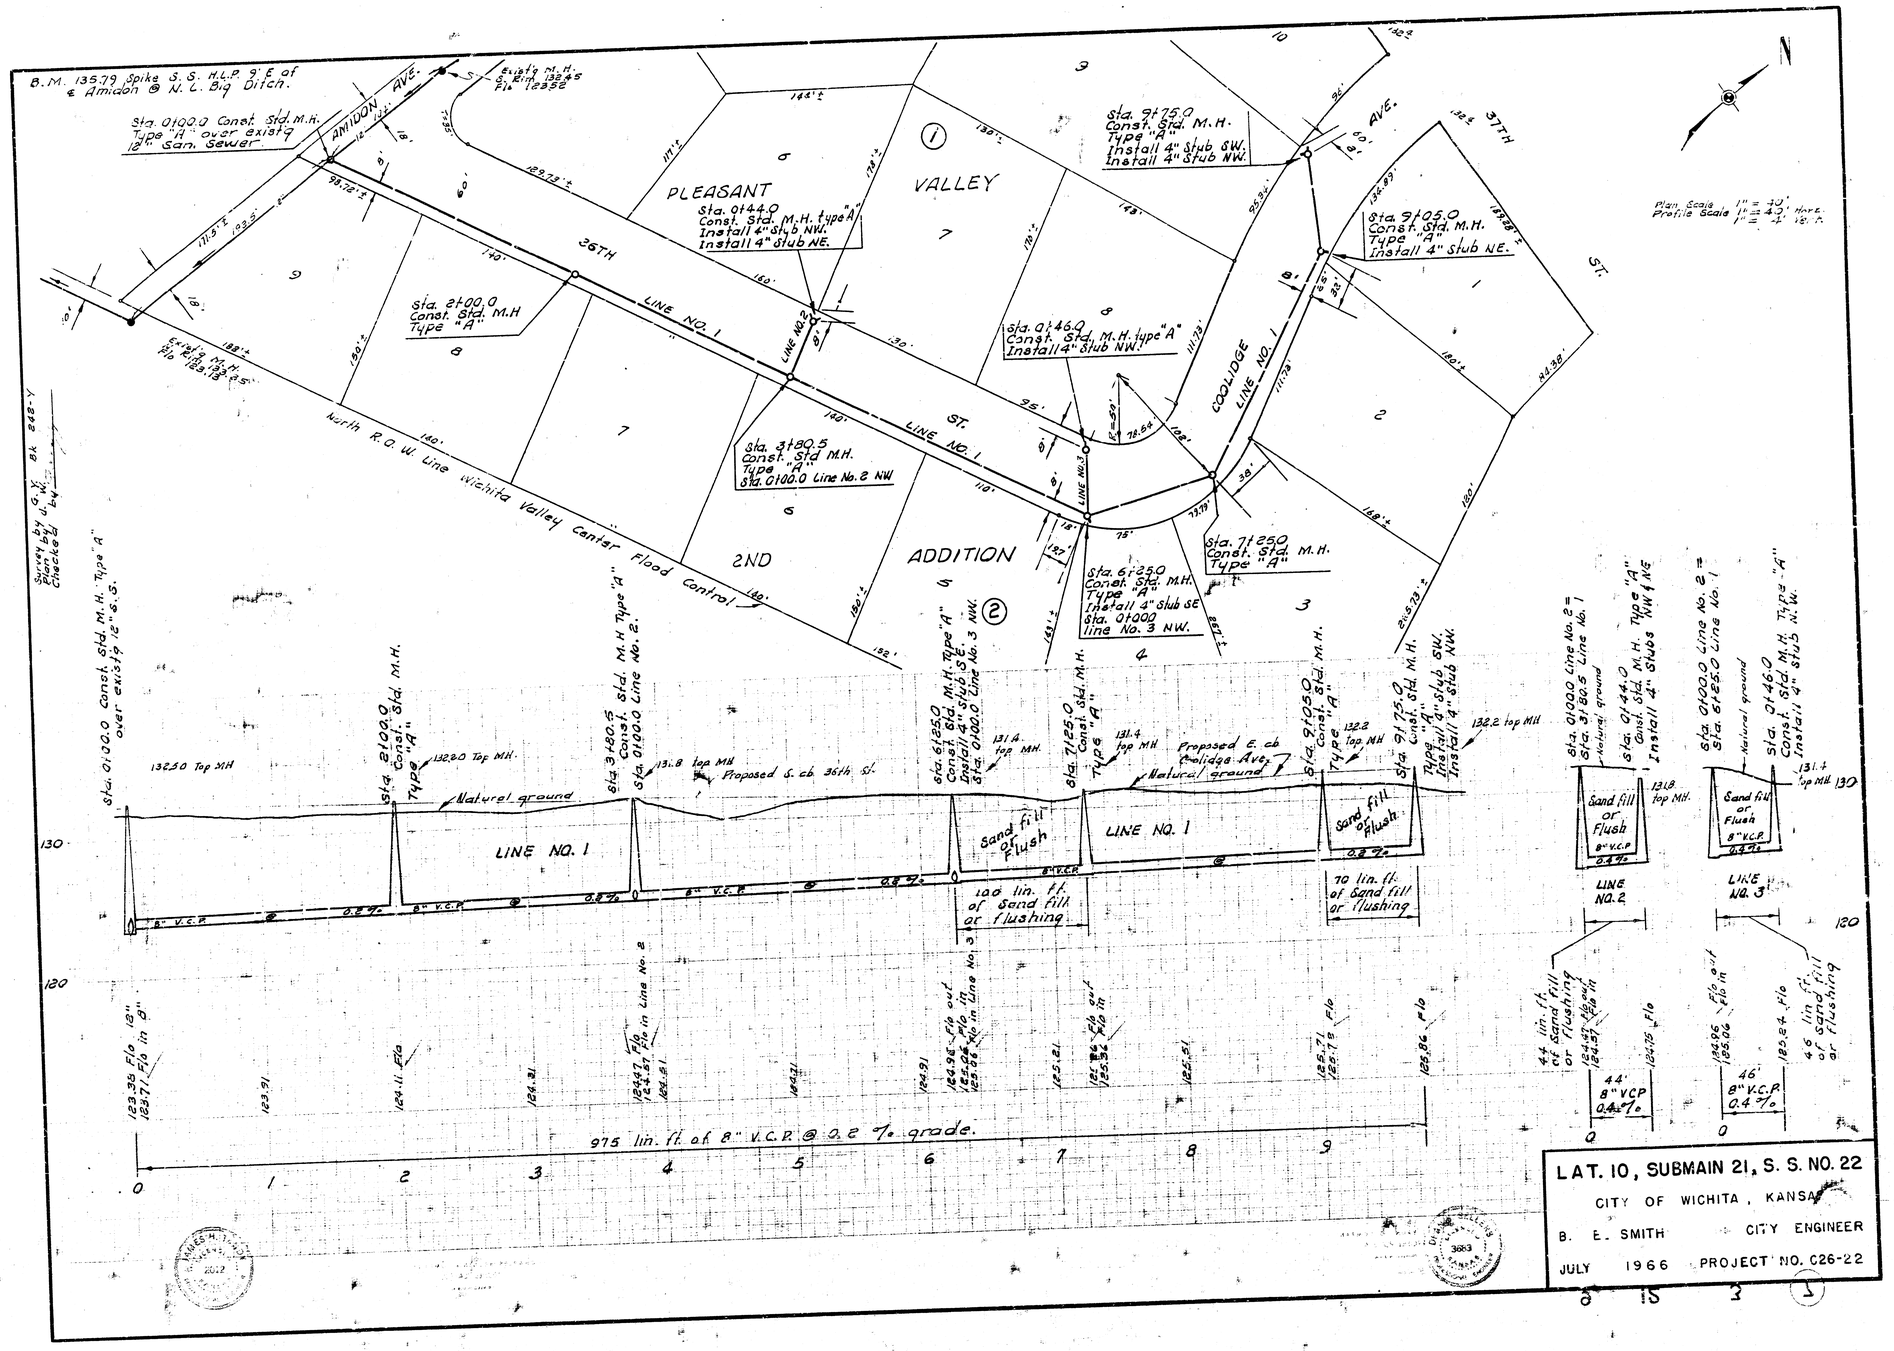
B.M. 135.79 Spike S.S. H.L.P. 9' E of ℄ Amidon @ N.L. Big Ditch.
Sta. 0+00.0 Const. Std. M.H. Type "A" over existg 12" San. Sewer.
AMIDON AVE.
Existg M.H. S. Rim 132.45 Flo 123.52
PLEASANT VALLEY
Sta. 0+44.0 Const. Std. M.H. type "A" Install 4" Stub NW. Install 4" Stub NE.
Sta. 2+00.0 Const. Std. M.H Type "A"
36TH ST.
LINE NO. 1
LINE NO. 2
Sta. 3+80.5 Const. Std M.H. Type "A" Sta. 0+00.0 Line No. 2 NW
Sta. 0+46.0 Const. Std. M.H. type "A" Install 4" Stub NW.
Sta. 9+75.0 Const. Std. M.H. Type "A" Install 4" Stub SW. Install 4" Stub NW.
Sta. 9+05.0 Const. Std. M.H. Type "A" Install 4" Stub NE.
COOLIDGE AVE.
37TH ST.
LINE NO. 1
LINE NO. 3
Sta. 6+25.0 Const. Std. M.H. Type "A" Install 4" Stub SE Sta. 0+00.0 line No. 3 NW.
Sta. 7+25.0 Const. Std. M.H. Type "A"
2ND ADDITION
North R.O.W. Line Wichita Valley Center Flood Control
Plan Scale 1" = 40'
Profile Scale 1" = 4' Horz. 1" = 4' Vert.
Survey by J.G.Y. Bk 248-Y
Plan by J.W.
Checked by
Sta. 0+00.0 Const. Std. M.H. Type "A" over existg 12" S.S.
Sta. 2+00.0 Const. Std. M.H. Type "A"
Sta. 3+80.5 Const. Std. M.H. Type "A" Sta. 0+00.0 Line No. 2.
Sta. 6+25.0 Const. Std. M.H. Type "A" Install 4" Stub SE. Sta. 0+00.0 Line No. 3 NW.
Sta. 7+25.0 Const. Std. M.H. Type "A"
Sta. 9+05.0 Const. Std. M.H. Type "A"
Sta. 9+75.0 Const. Std. M.H. Type "A" Install 4" Stub SW. Install 4" Stub NW.
Sta. 0+00.0 Line No. 2 = Sta. 3+80.5 Line No. 1
Sta. 0+44.0 Const. Std. M.H. Type "A" Install 4" Stubs NW & NE
Sta. 0+00.0 Line No. 2 = Sta. 6+25.0 Line No. 1
Sta. 0+46.0 Const. Std. M.H. Type "A" Install 4" Stub N.W.
132.50 Top MH
132.20 Top MH
131.8 top MH
Proposed S. cb 36th St.
131.4 top MH
Proposed E. cb Coolidge Ave.
132.2 top MH
Natural ground
LINE NO. 1
Sand fill or Flush
8" V.C.P.
0.2 %
100 lin. ft. of Sand fill or flushing
70 lin. ft. of Sand fill or flushing
Sand fill or Flush
8" V.C.P.
0.4 %
LINE NO. 2
LINE NO. 3
44 lin. ft. of Sand fill or flushing
46 lin. ft. of Sand fill or flushing
44' 8" VCP 0.4 %
46' 8" V.C.P. 0.4 %
975 lin. ft. of 8" V.C.P. @ 0.2 % grade.
LAT. 10, SUBMAIN 21, S. S. NO. 22
CITY OF WICHITA, KANSAS
B. E. SMITH CITY ENGINEER
JULY 1966 PROJECT NO. C26-22