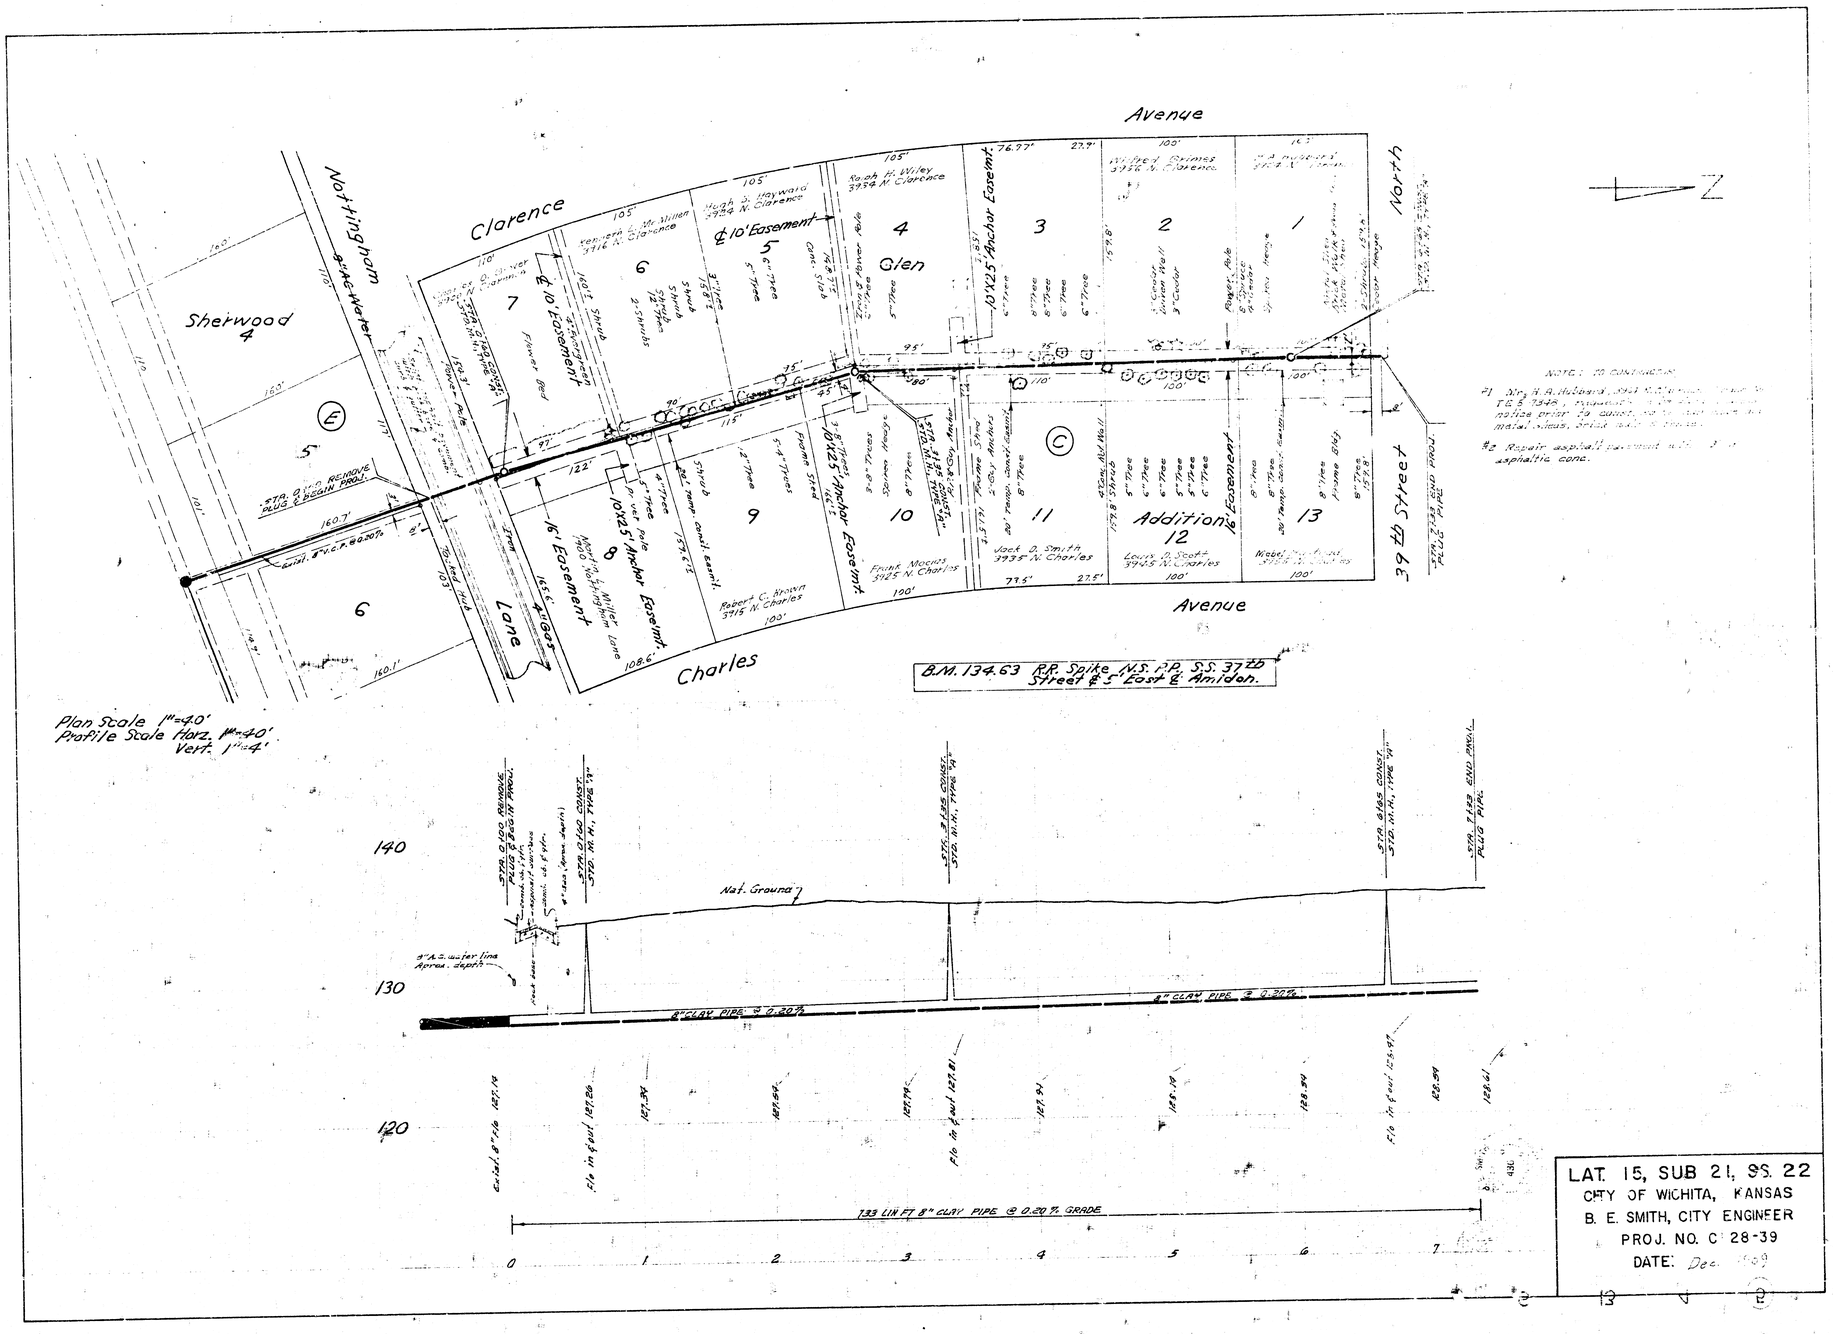

LAT. 15, SUB 21, SS. 22
CITY OF WICHITA, KANSAS
B. E. SMITH, CITY ENGINEER
PROJ. NO. C 28-39
DATE: Dec. 1909