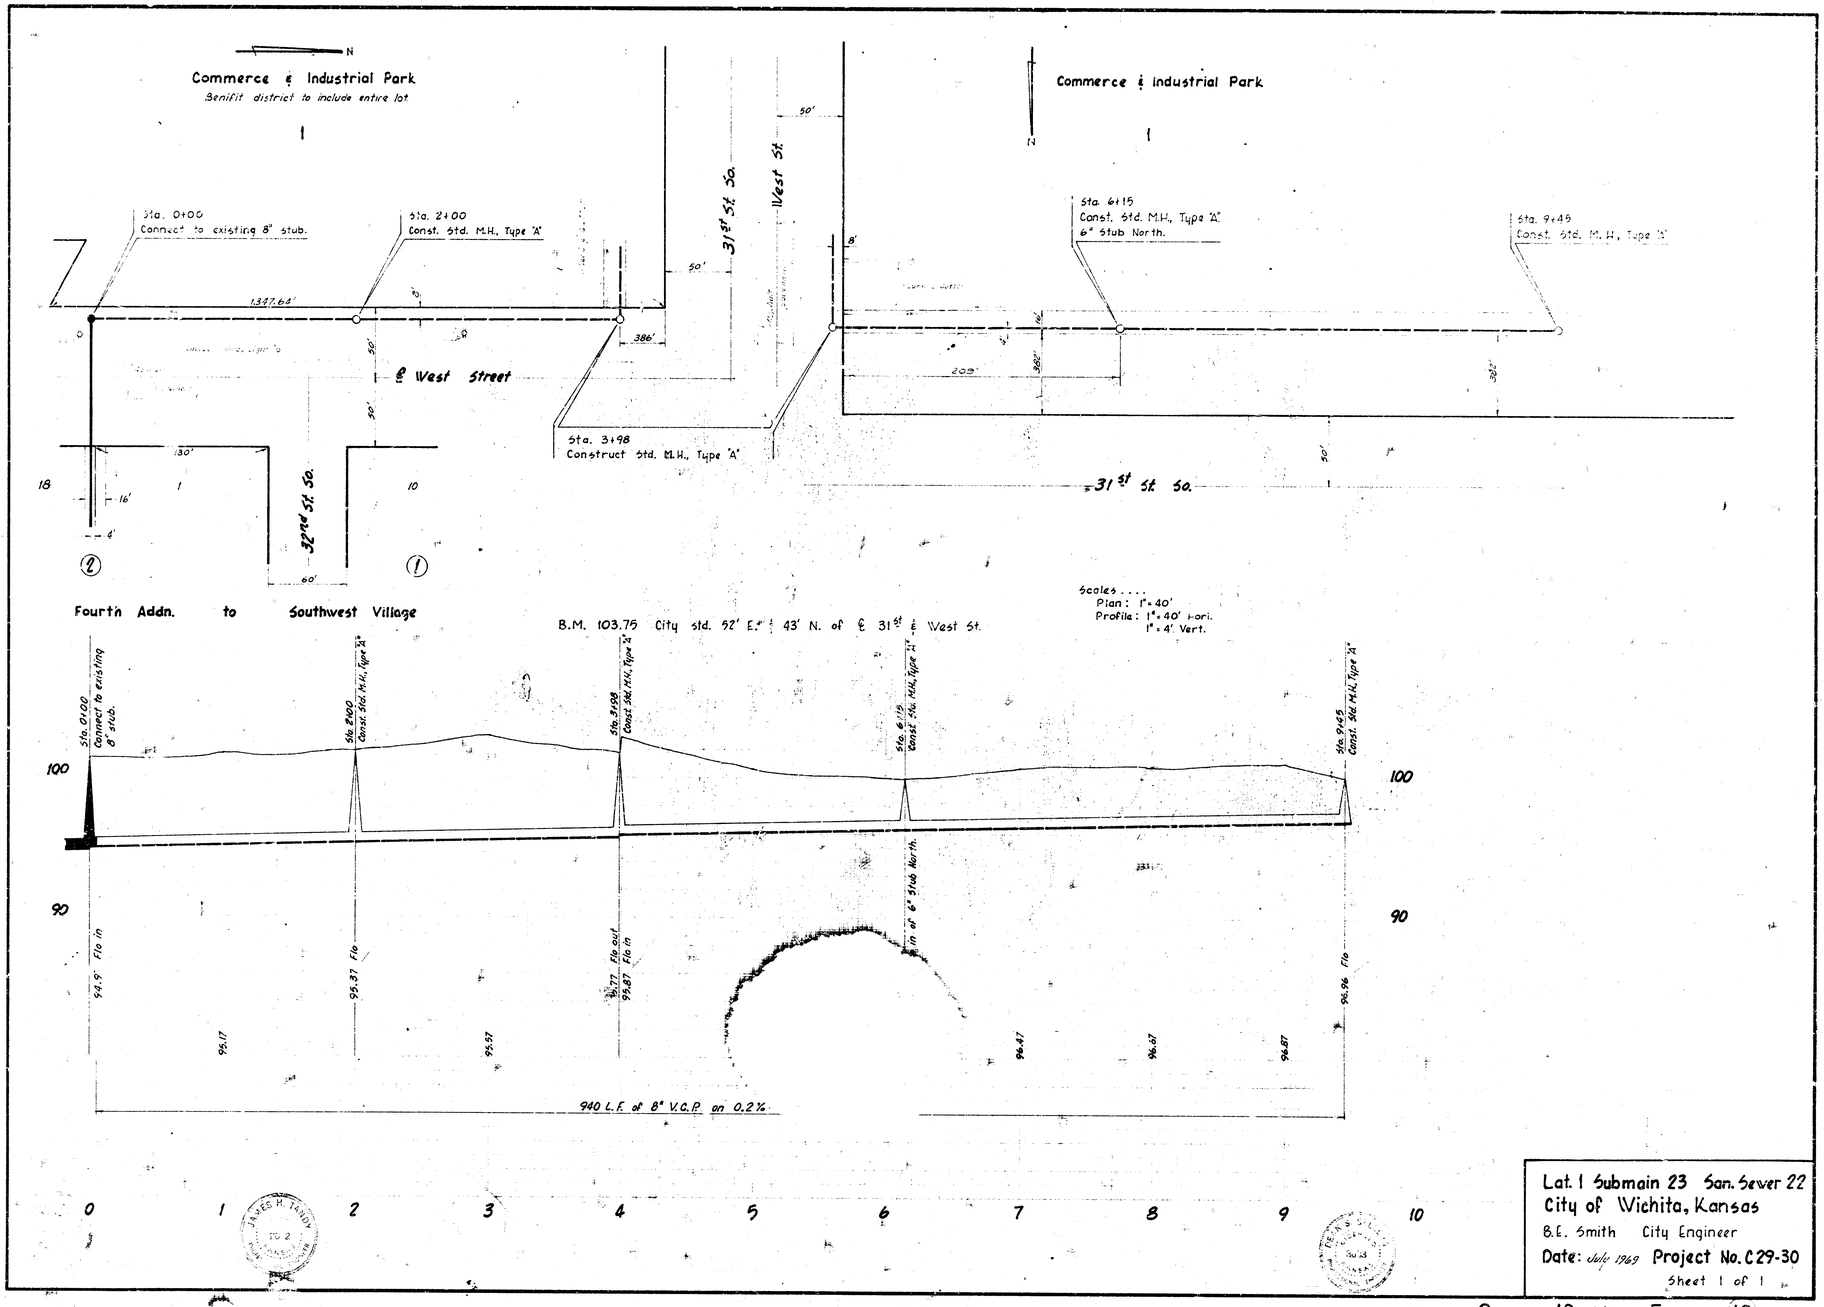

Lat. 1 Submain 23 San. Sewer 22
City of Wichita, Kansas
B.E. Smith City Engineer
Date: July 1969 Project No. C29-30
Sheet 1 of 1

e 13 5 (13)