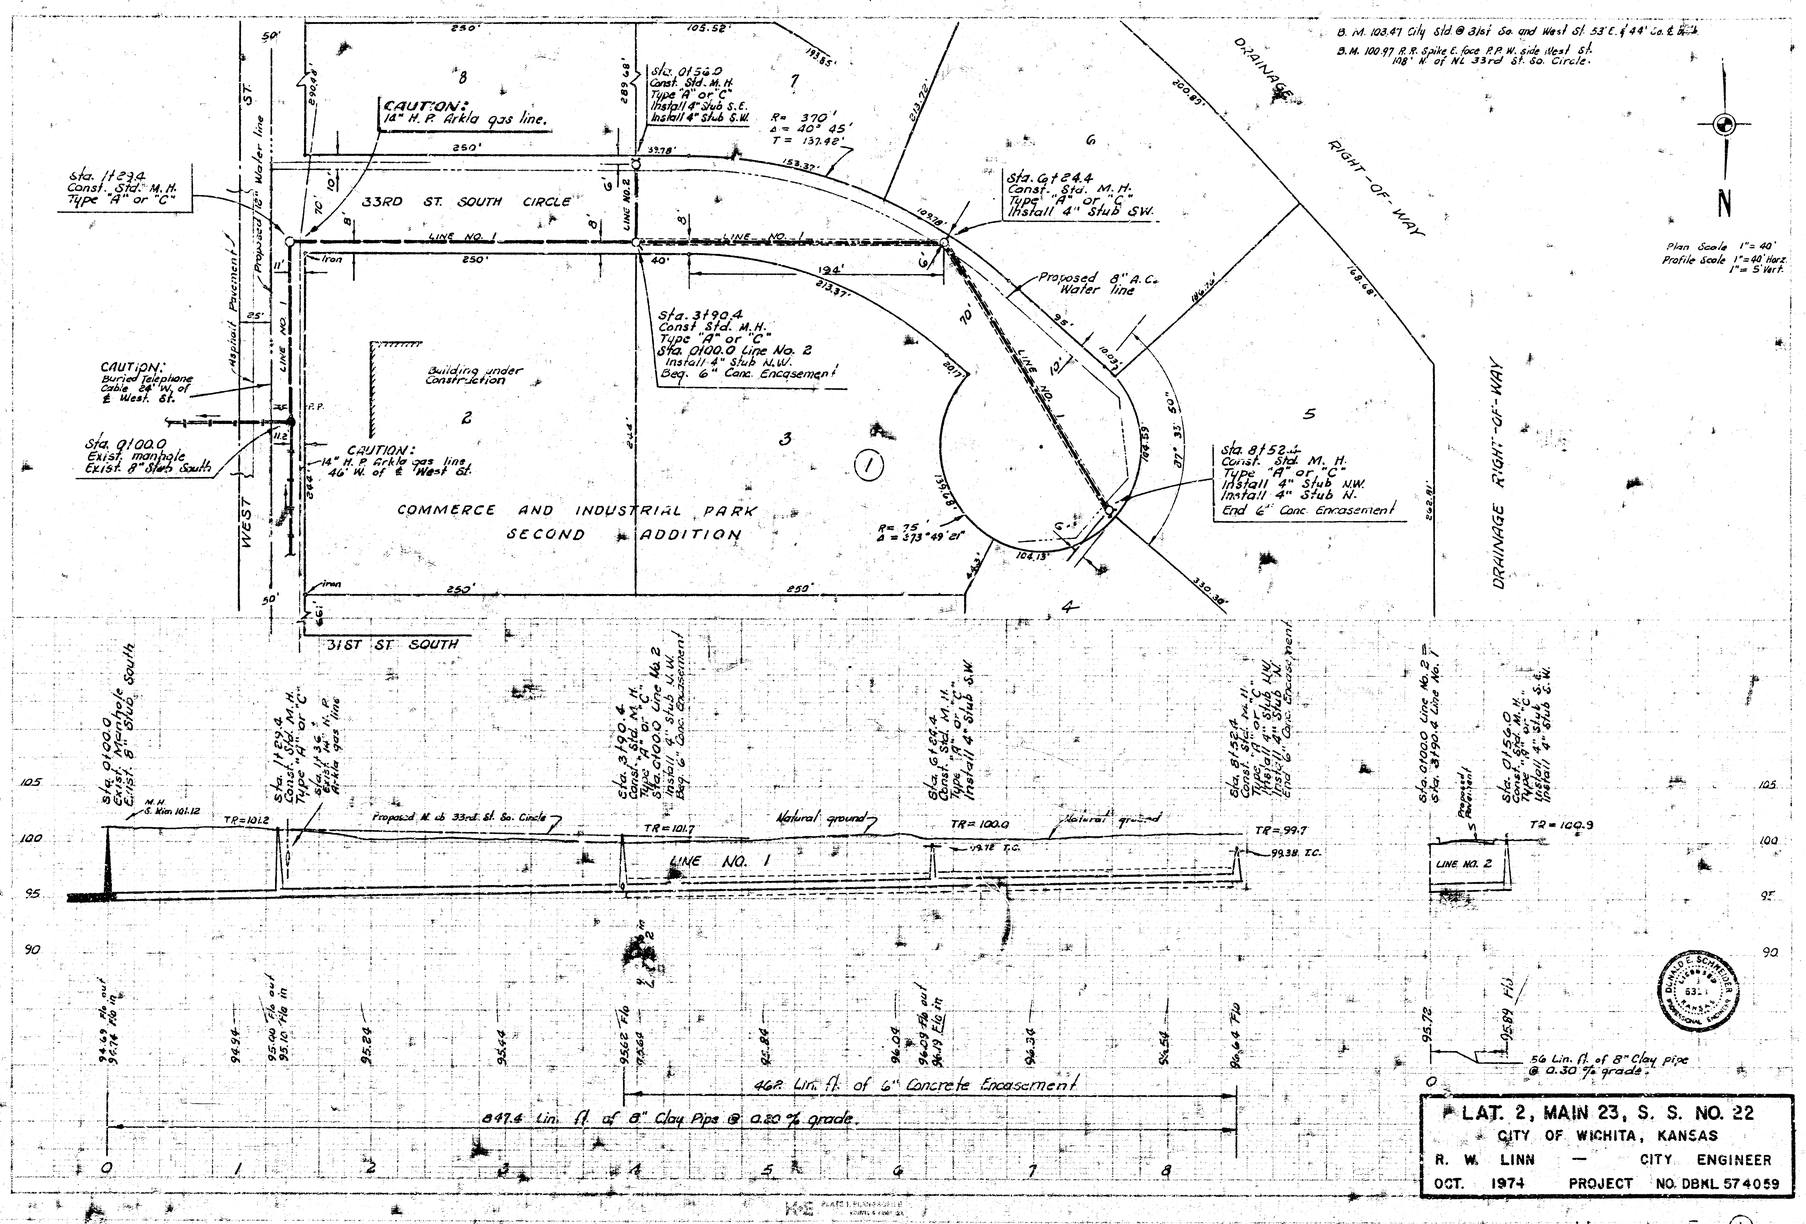
B. M. 103.47 City Std @ 31st So. and West St. 53' E. & 44' So. of ℄
B.M. 100.97 R.R. Spike E. face P.P. W. side West St. 108' N. of NL 33rd St. So. Circle.
N
Plan Scale 1" = 40'
Profile Scale 1" = 40' Horz. 1" = 5 Vert.
CAUTION: 14" H.P. Arkla gas line.
Sta. 0154.0 Const. Std. M.H. Type "A" or "C" Install 4" Stub S.E. Install 4" Stub S.W.
R = 370'
Δ = 40° 45'
T = 137.46'
Sta. 1+23.4 Const. Std. M.H. Type "A" or "C"
Sta. G+24.4 Const. Std. M.H. Type "A" or "C" Install 4" Stub S.W.
33RD ST. SOUTH CIRCLE
LINE NO. 1
LINE NO. 2
Proposed 8" A.C. Water line
Sta. 3+90.4 Const. Std. M.H. Type "A" or "C" Sta. 0100.0 Line No. 2 Install 4" Stub N.W. Beg. 6" Conc. Encasement
Building under Construction
CAUTION: Buried telephone Cable 24' W. of ℄ West St.
Sta. 0100.0 Exist. manhole Exist. 8" Stub South
CAUTION: 14" H.P. Arkla gas line 46' W. of ℄ West St.
Sta. 8+52.4 Const. Std. M.H. Type "A" or "C" Install 4" Stub N.W. Install 4" Stub N. End 6" Conc. Encasement
R = 75'
Δ = 373° 49' 21"
COMMERCE AND INDUSTRIAL PARK SECOND ADDITION
DRAINAGE RIGHT-OF-WAY
WEST ST.
31ST ST. SOUTH
Proposed 10" Water line
Asphalt Pavement
Natural ground
TR = 101.2
TR = 101.7
TR = 100.0
TR = 99.7
TR = 100.9
LINE NO. 1
LINE NO. 2
46.8 Lin. ft. of 6" Concrete Encasement
847.4 Lin. ft. of 8" Clay Pipe @ 0.30 % grade.
56 Lin. ft. of 8" Clay pipe @ 0.30 % grade.
LAT. 2, MAIN 23, S. S. NO. 22
CITY OF WICHITA, KANSAS
R. W. LINN — CITY ENGINEER
OCT. 1974 PROJECT NO. DBKL 574059