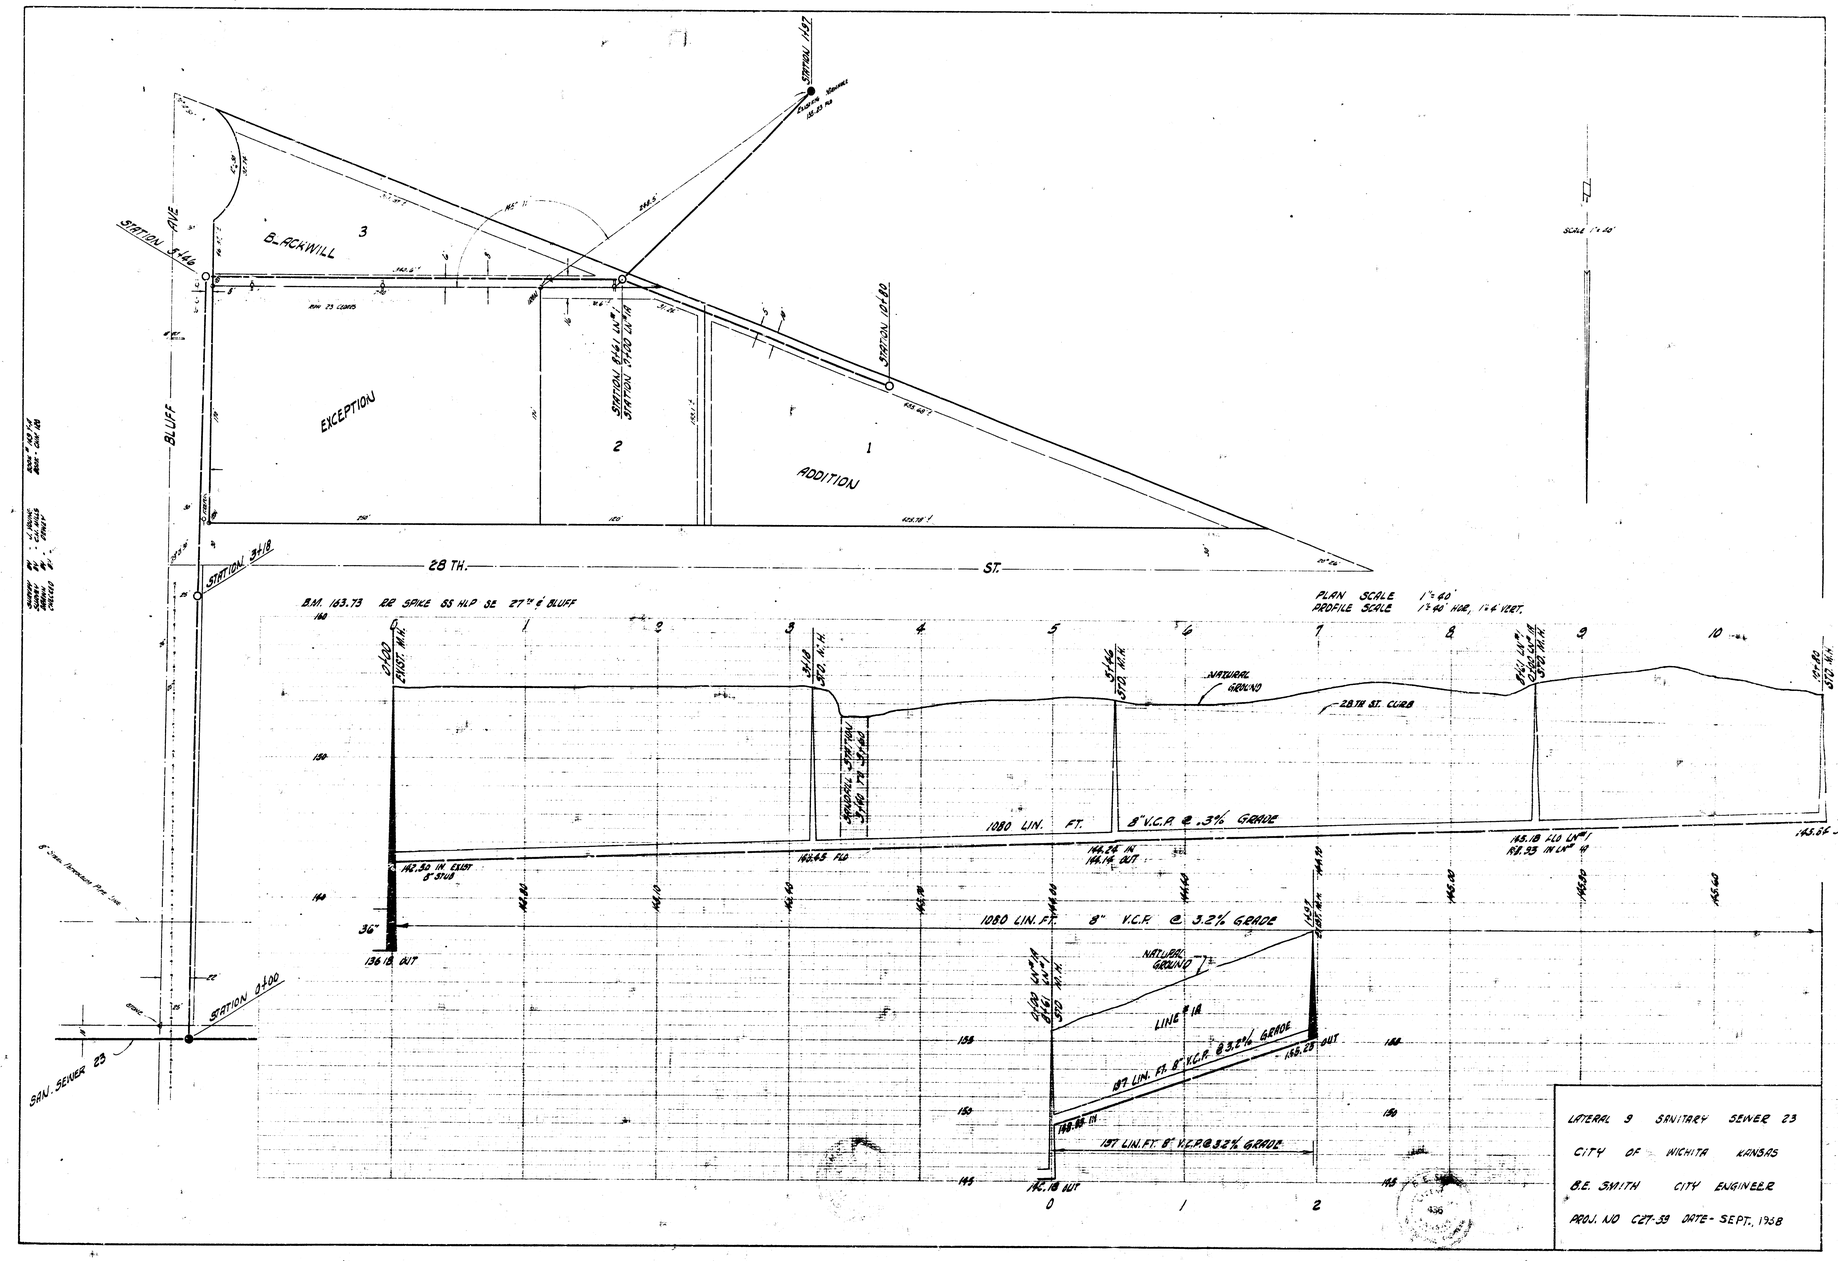

STATION 1+97
STATION 3+46
BLACKWILL
3
EXCEPTION
2
1
ADDITION
STATION 10+80
BLUFF AVE
STATION 3+18
28 TH. ST.
B.M. 163.73 RR SPIKE SS HLP SE 27TH & BLUFF
PLAN SCALE 1"=40'
PROFILE SCALE 1"=40' HOR, 1"=4' VERT.
NATURAL GROUND
28TH ST. CURB
1080 LIN. FT. 8" V.C.P. @ .3% GRADE
1080 LIN. FT. 8" V.C.P. @ 3.2% GRADE
136.18 OUT
STATION 0+00
SAN. SEWER 23
LINE #1A
197 LIN. FT. 8" V.C.P. @ 3.2% GRADE
LATERAL 9 SANITARY SEWER 23
CITY OF WICHITA KANSAS
B.E. SMITH CITY ENGINEER
PROJ. NO C27-59 DATE- SEPT. 1958