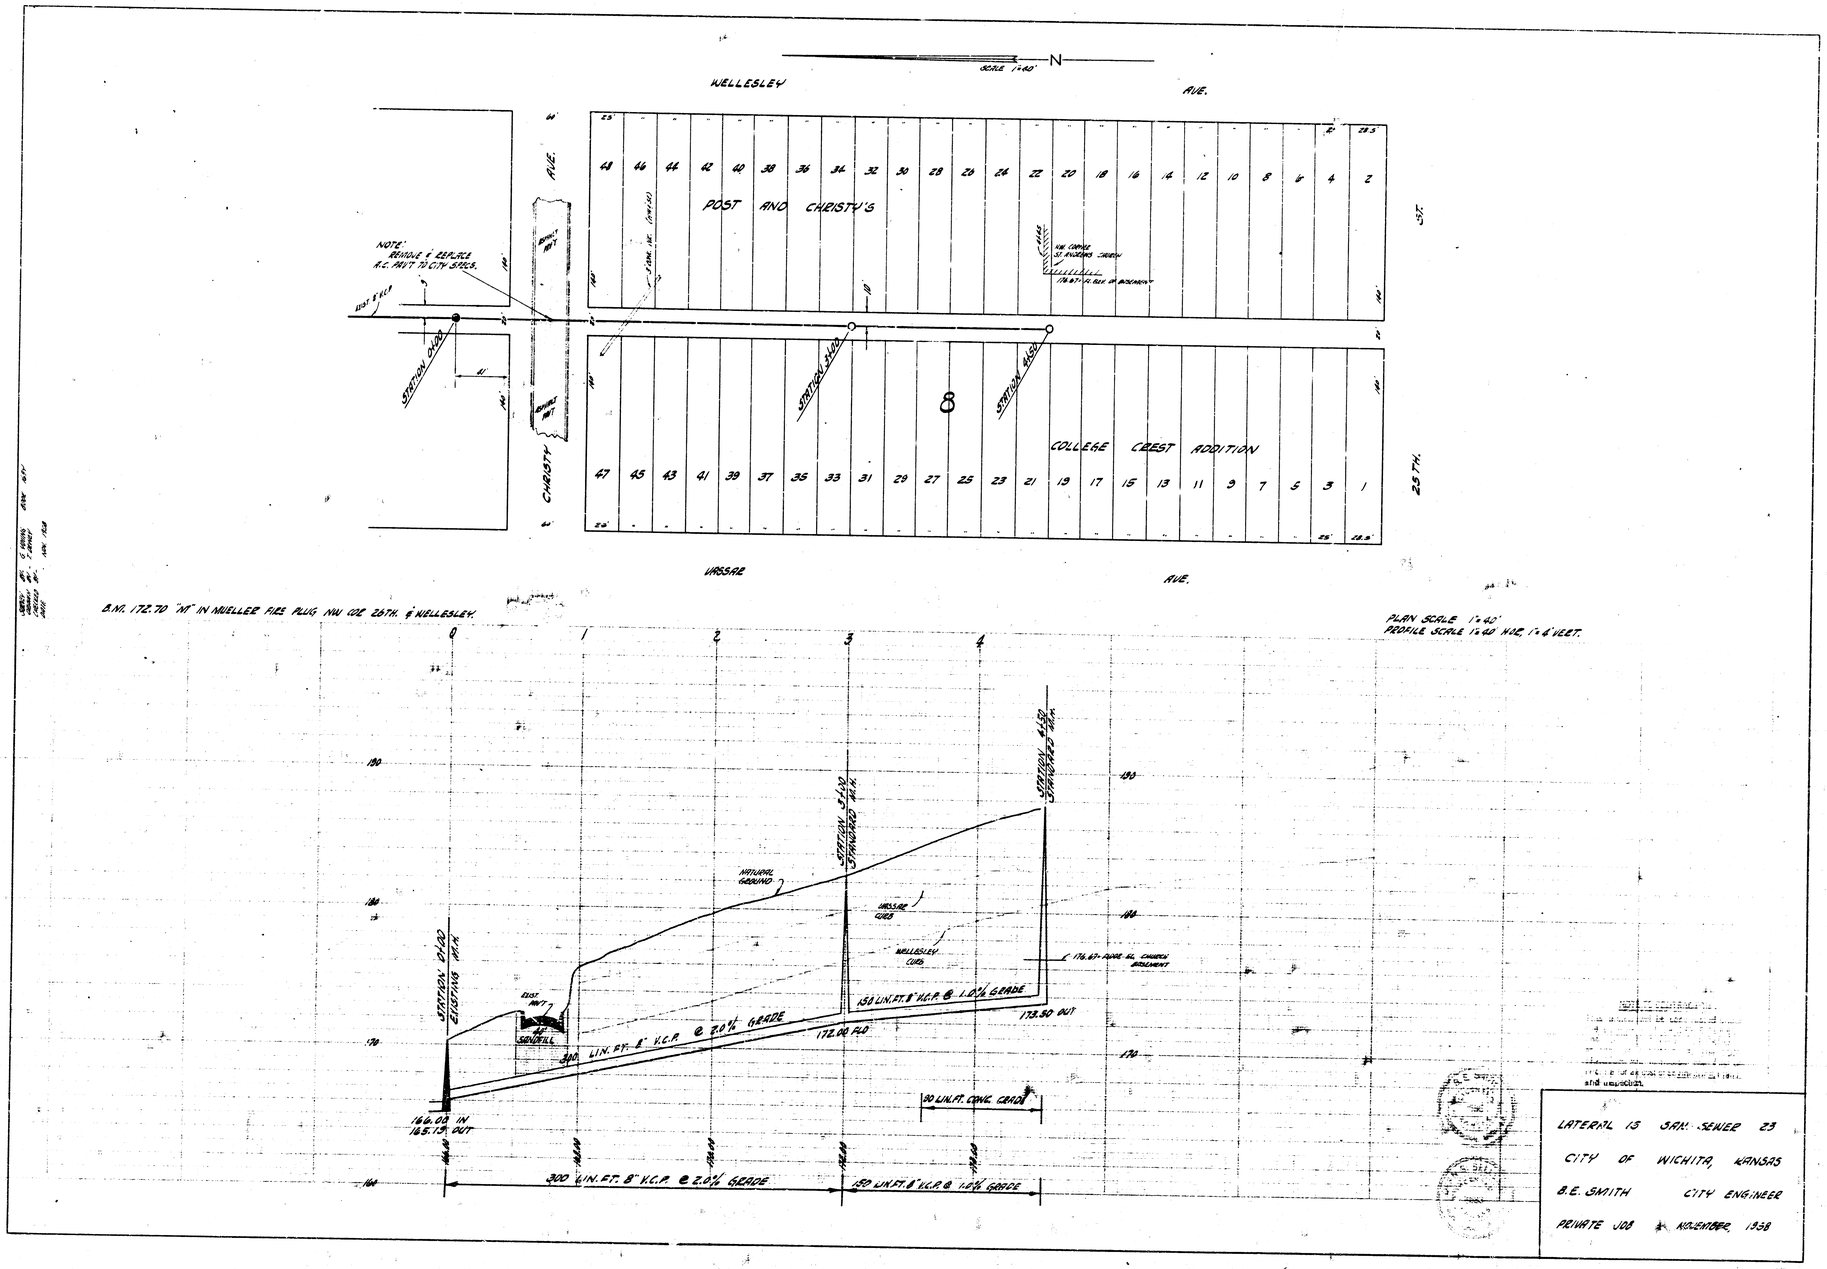
N
SCALE 1"=40'
WELLESLEY
AVE.
POST AND CHRISTY'S
COLLEGE CREST ADDITION
CHRISTY
AVE.
25TH.
ST.
VASSAR
AVE.
NOTE:
BEVEL & REPLACE
A.C. PAVT TO CITY SPECS.
STATION 0+00
STATION 3+00
STATION 4+50
B.M. 172.70 "M" IN MUELLER FIRE PLUG NW COR 26TH. & WELLESLEY.
PLAN SCALE 1"=40'
PROFILE SCALE 1"=40' H.O.R. 1"=6' VERT.
NATURAL GROUND
VASSAR CURB
WELLESLEY CURB
150 LIN.FT. 8" V.C.P. @ 1.0% GRADE
173.50 OUT
172.00 FLD
300 LIN.FT. 8" V.C.P. @ 2.0% GRADE
166.00 IN
165.75 OUT
90 LIN.FT. CONC. CRADE
300 LIN.FT. 8" V.C.P. @ 2.0% GRADE
150 LIN.FT. 8" V.C.P. @ 1.0% GRADE
LATERAL 13 SAN. SEWER 23
CITY OF WICHITA, KANSAS
B.E. SMITH CITY ENGINEER
PRIVATE JOB NOVEMBER, 1938