Survey By G. Hoppe Book No. 18
Drawn By D. Kimmer-Cat. Dist.
Checked By
Date

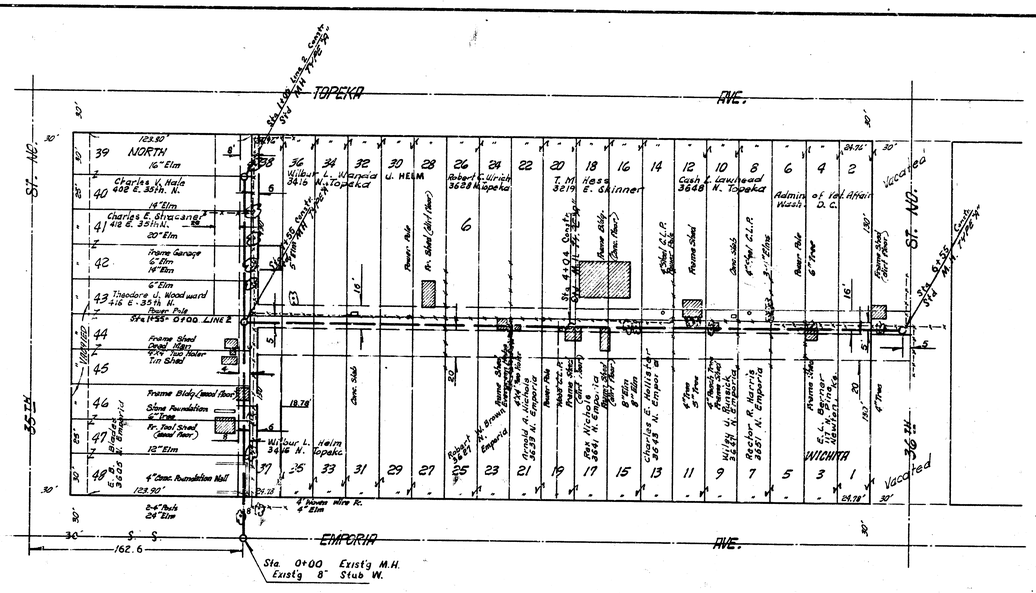

B. M. 130.89 R.R. SPIKE IN ROOT N.W. SIDE 30" ELM S.E. EMPORIA & 35TH

PLAN SCALE 1"=40'
PROFILE SCALE 1"=40' HOR.
1"=4' VERT.

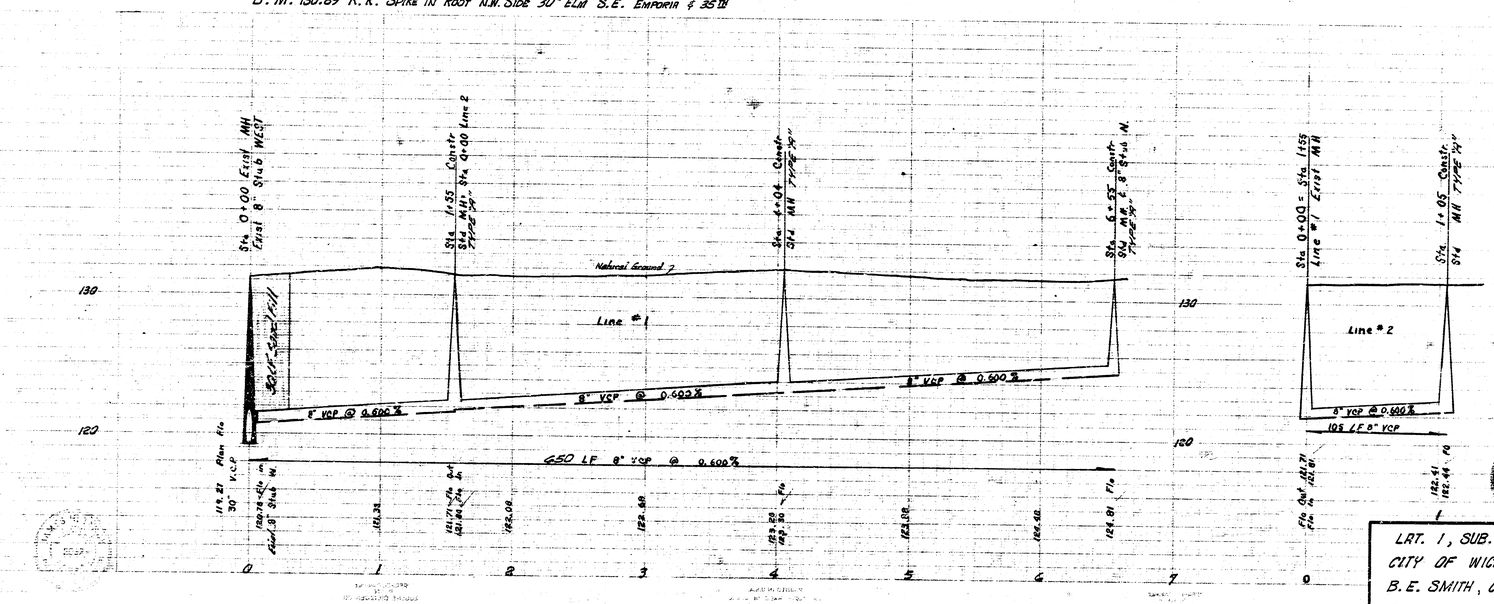

LOT. 1, SUB. 4, S. S. 23
CITY OF WICHITA, KANSAS
B. E. SMITH, CITY ENGINEER
PROJ. NO. C23-53 DATE APRIL 1967

9 13 1 15