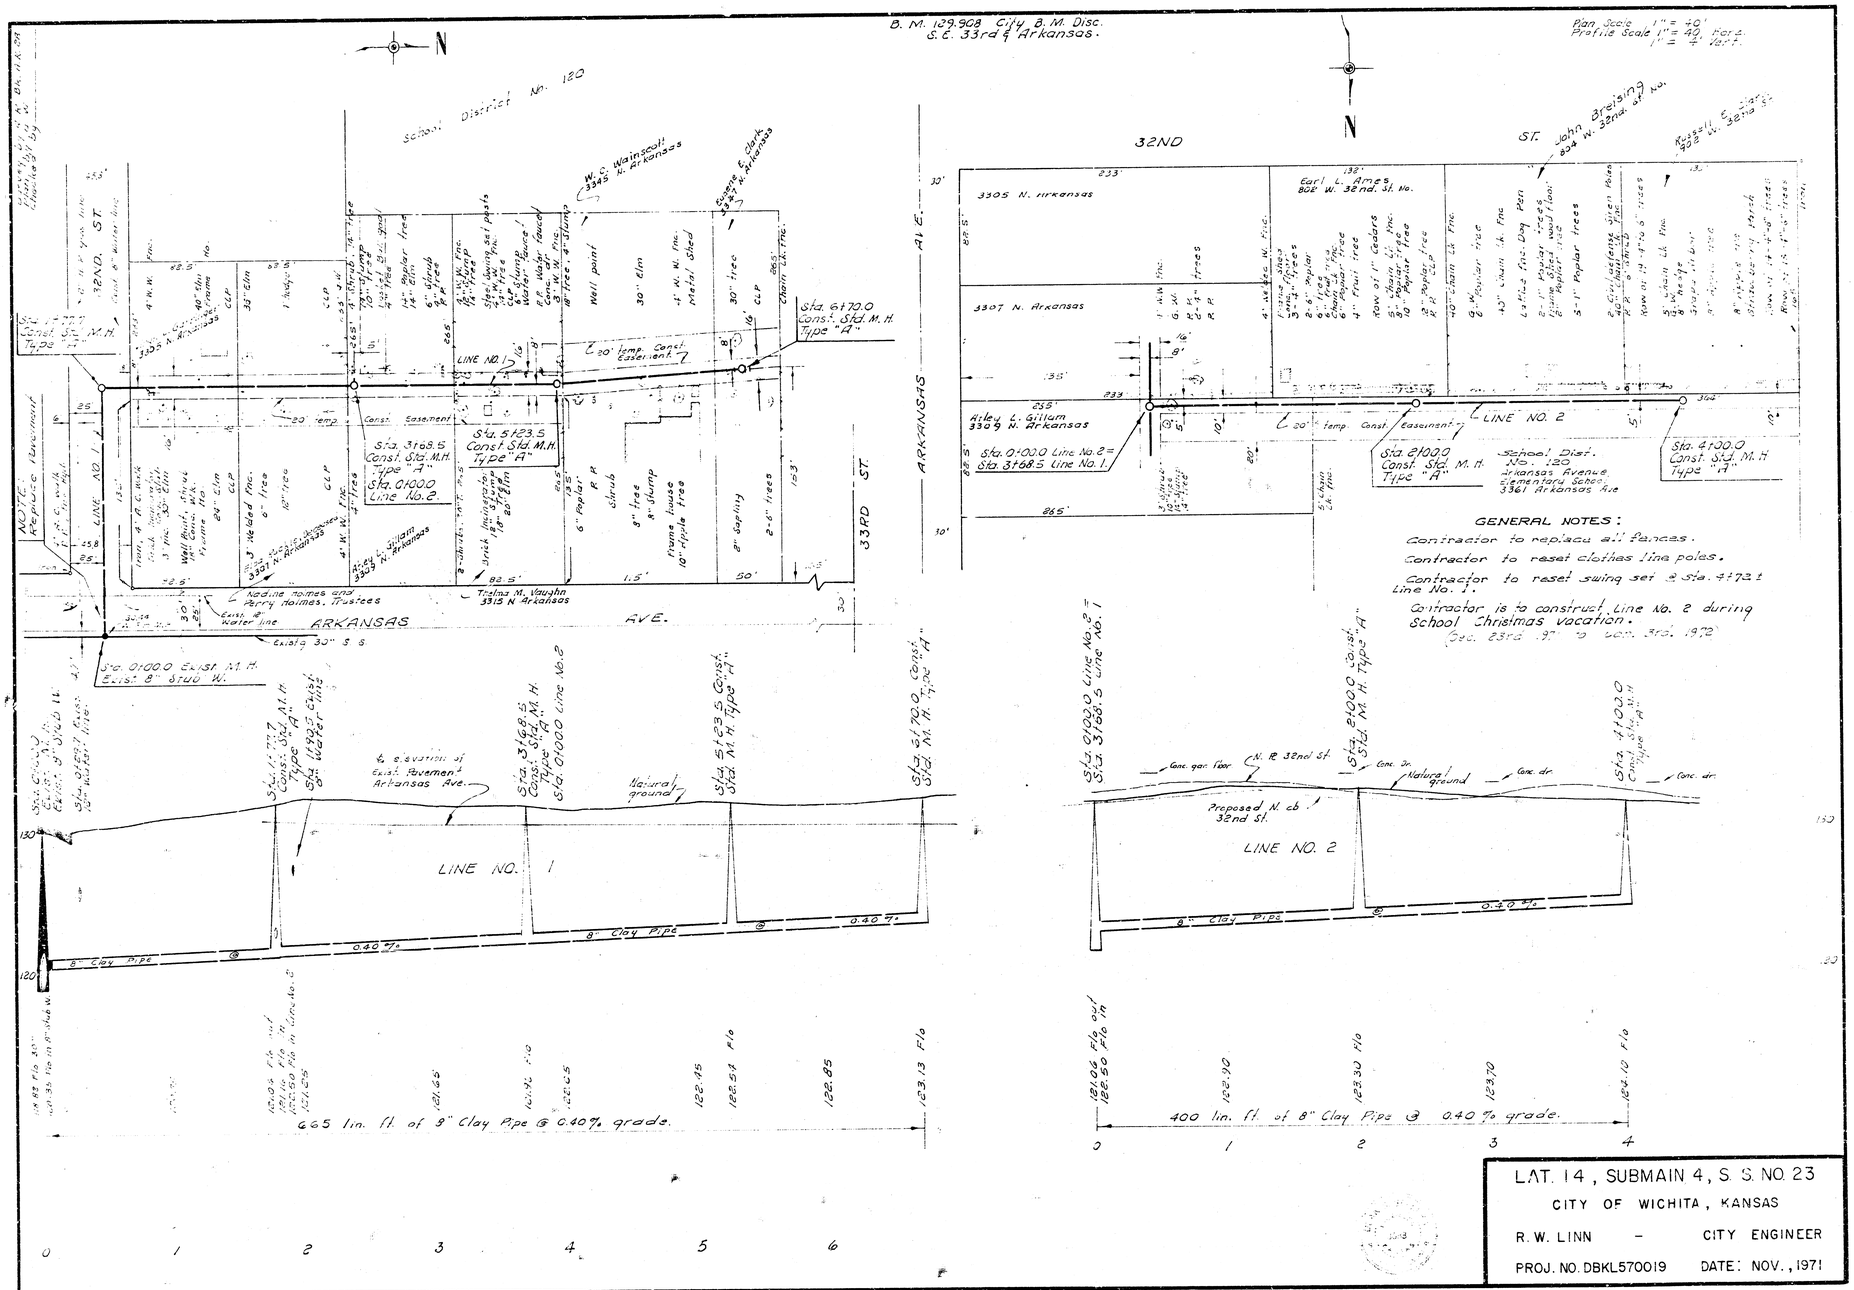

GENERAL NOTES:

Contractor to replace all fences.

Contractor to reset clothes line poles.

Contractor to reset swing set @ Sta. 4+72.1 Line No. 1.

Contractor is to construct Line No. 2 during School Christmas vacation.

Sec. 23rd 37" 9 Dec. 3rd. 1972

LAT. 14, SUBMAIN 4, S. S. NO. 23

CITY OF WICHITA, KANSAS

R. W. LINN – CITY ENGINEER

PROJ. NO. DBKL570019 DATE: NOV., 1971