
B. M. 1381.7 R. R. Spike, N.W. Side P.P. S.E. 31st St. No. 6 Wellington Place.

Surveyed by E & W
Plotted by J.C.
Checked by

Book No. 240Y

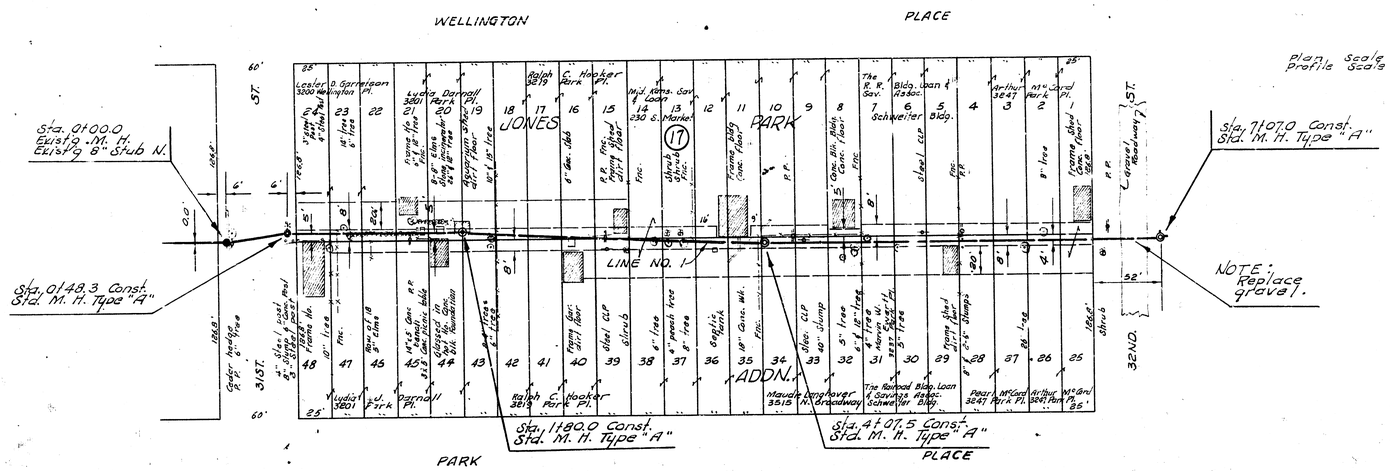


LAT. 19, SUBMAIN 4, S. S. NO. 23

CITY OF WICHITA, KANSAS

E. E. SMITH CITY ENGINEER

1968 PROJECT NO. C23-71

SHEET NO. 1 OF 2

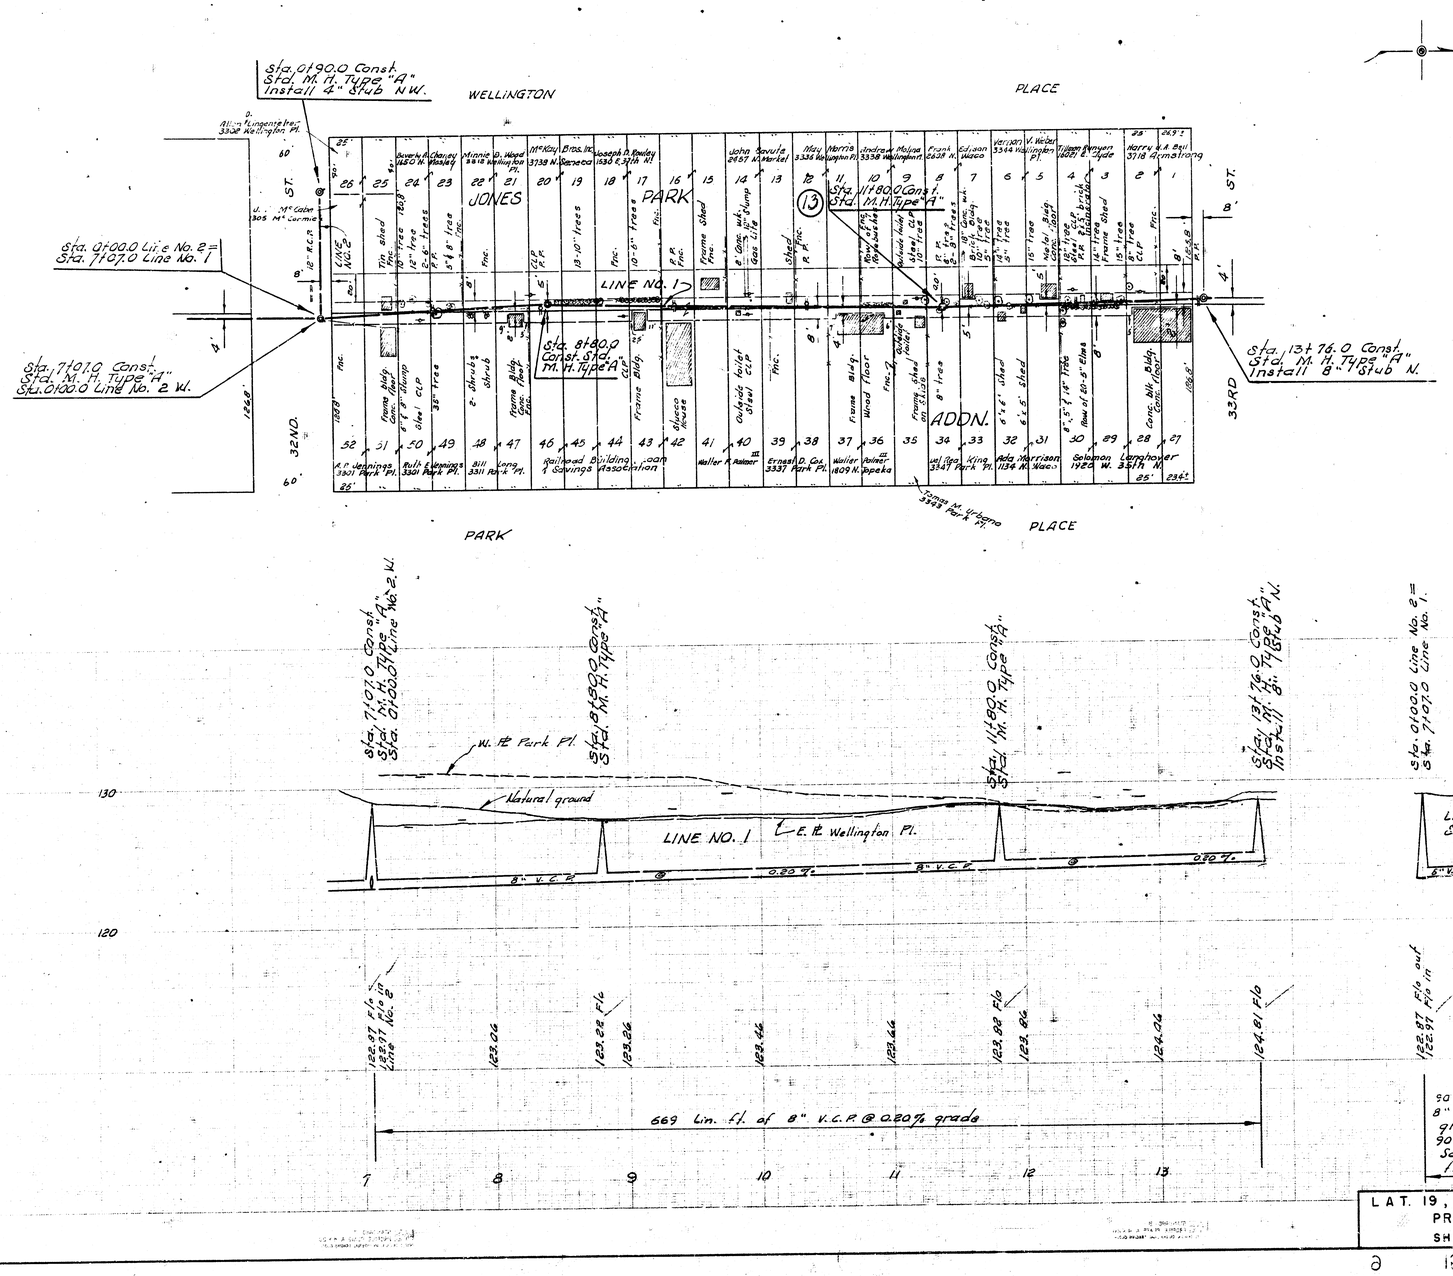

LAT. 19, SUBMAIN 4, S. S. NO. 23
PROJECT NO. 023-71
SHEET NO. 2 OF 2