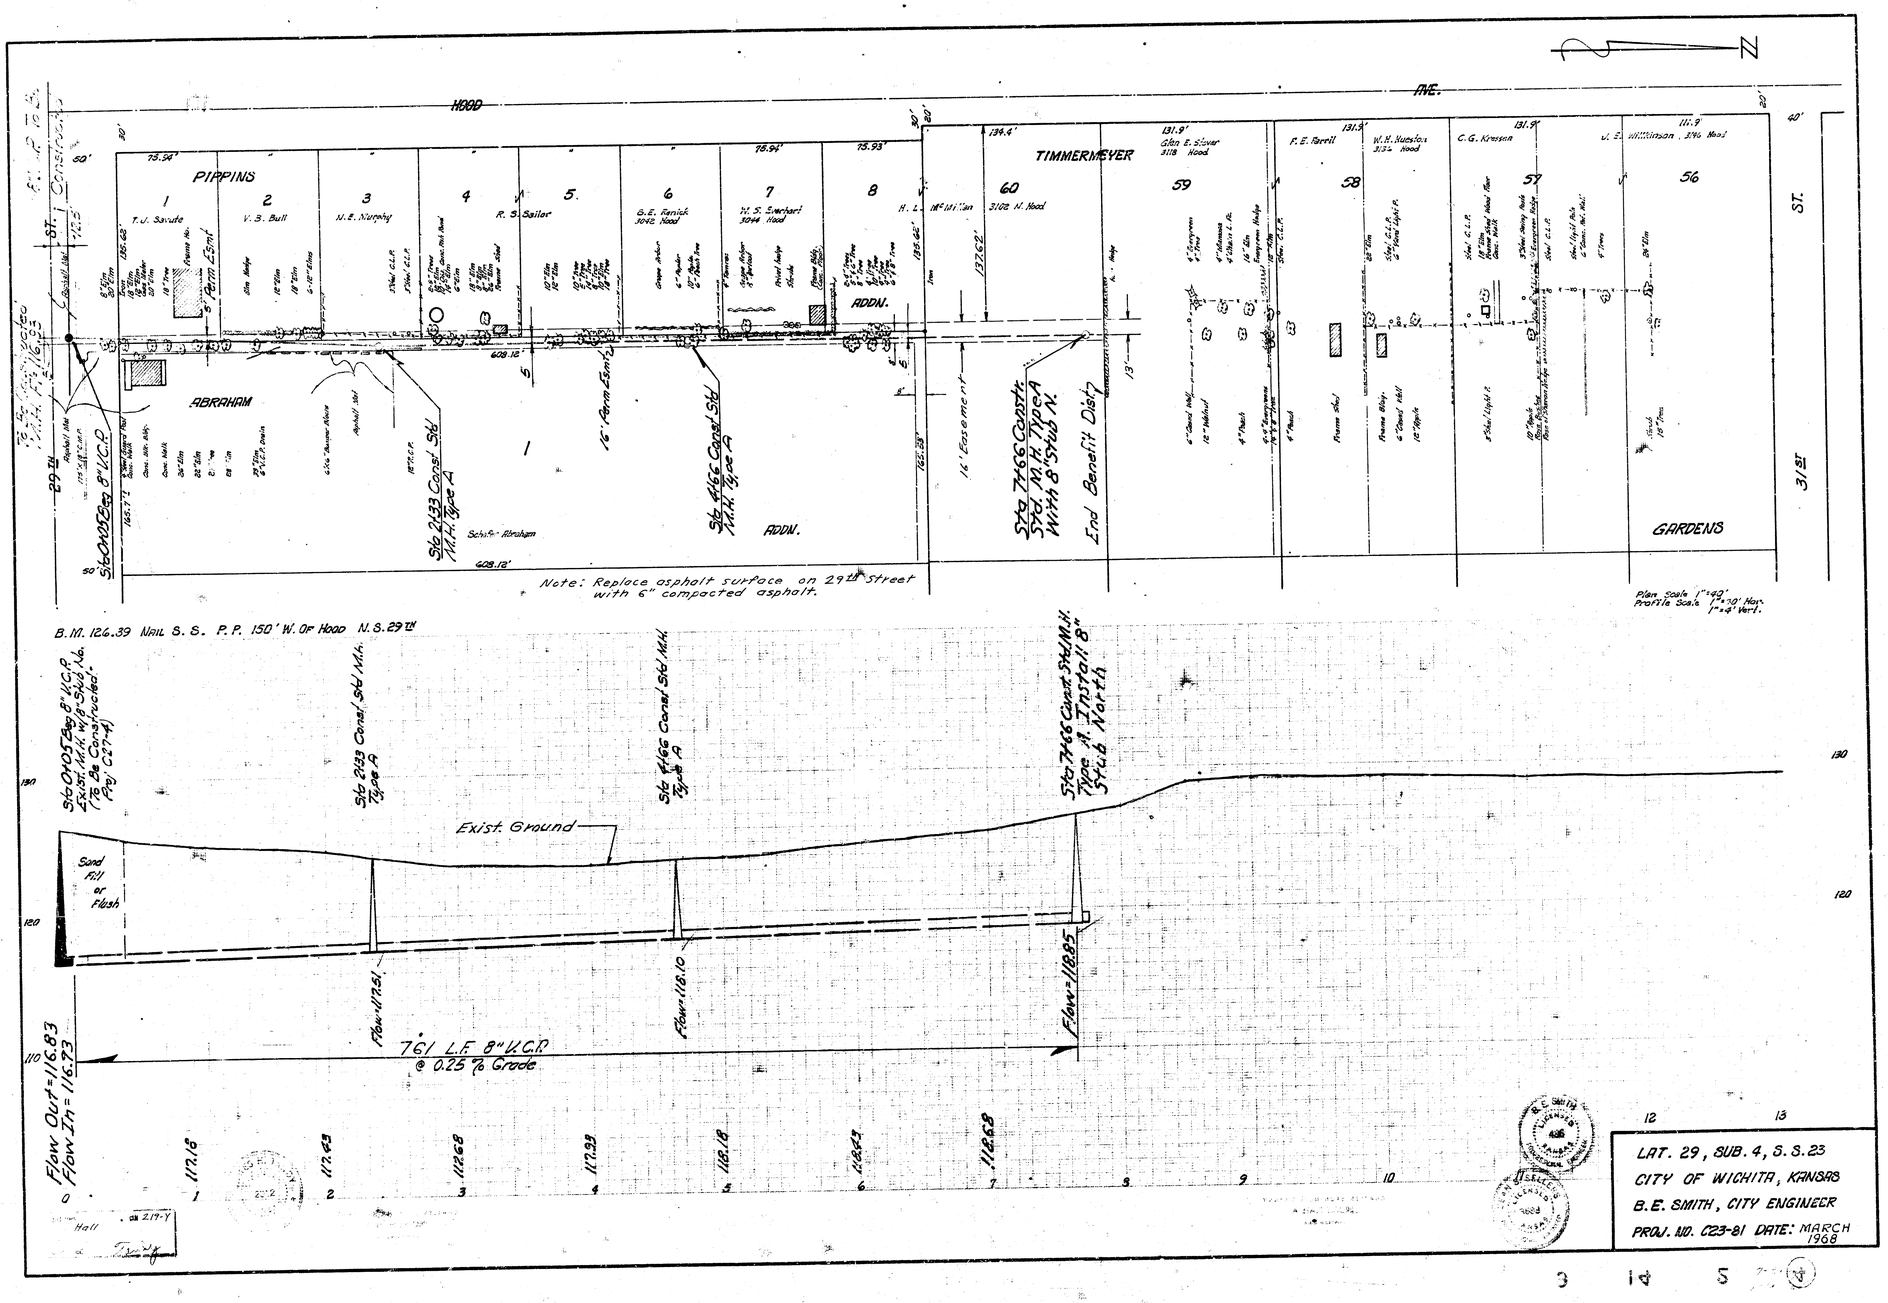
HOOD AVE.
PIPPINS
TIMMERMEYER
ABRAHAM
ADDN.
GARDENS
ST.
31ST
29TH
Sta 0+05 Beg 8" V.C.P.
Sta 2+33 Const Std M.H. Type A
Sta 4+66 Const Std M.H. Type A
Sta 7+66 Const. Std. M.H. Type A With 8" Stub N.
End Benefit Dist.
16' Easement
Note: Replace asphalt surface on 29th Street with 6" compacted asphalt.
Plan Scale 1"=40'
Profile Scale 1"=30' Hor. 1"=4' Vert.
B.M. 126.39 Nail S.S. P.P. 150' W. Of Hood N.S. 29th
Sta 0+05 Beg 8" V.C.P. Exist. M.H. w/8" Stub No. (To Be Constructed - Proj C27-4)
Sta 2+33 Const Std M.H. Type A
Sta 4+66 Const Std M.H. Type A
Sta 7+66 Const. Std. M.H. Type A. Install 8" Stub North
Exist. Ground
Sand Fill or Flush
Flow=117.51
Flow=118.10
Flow=118.85
761 L.F. 8" V.C.P. @ 0.25 % Grade
Flow Out=116.83
Flow In=116.73
117.18
117.43
112.68
117.33
118.18
118.43
118.68
LAT. 29, SUB. 4, S.S. 23
CITY OF WICHITA, KANSAS
B.E. SMITH, CITY ENGINEER
PROJ. NO. C23-81 DATE: MARCH 1968