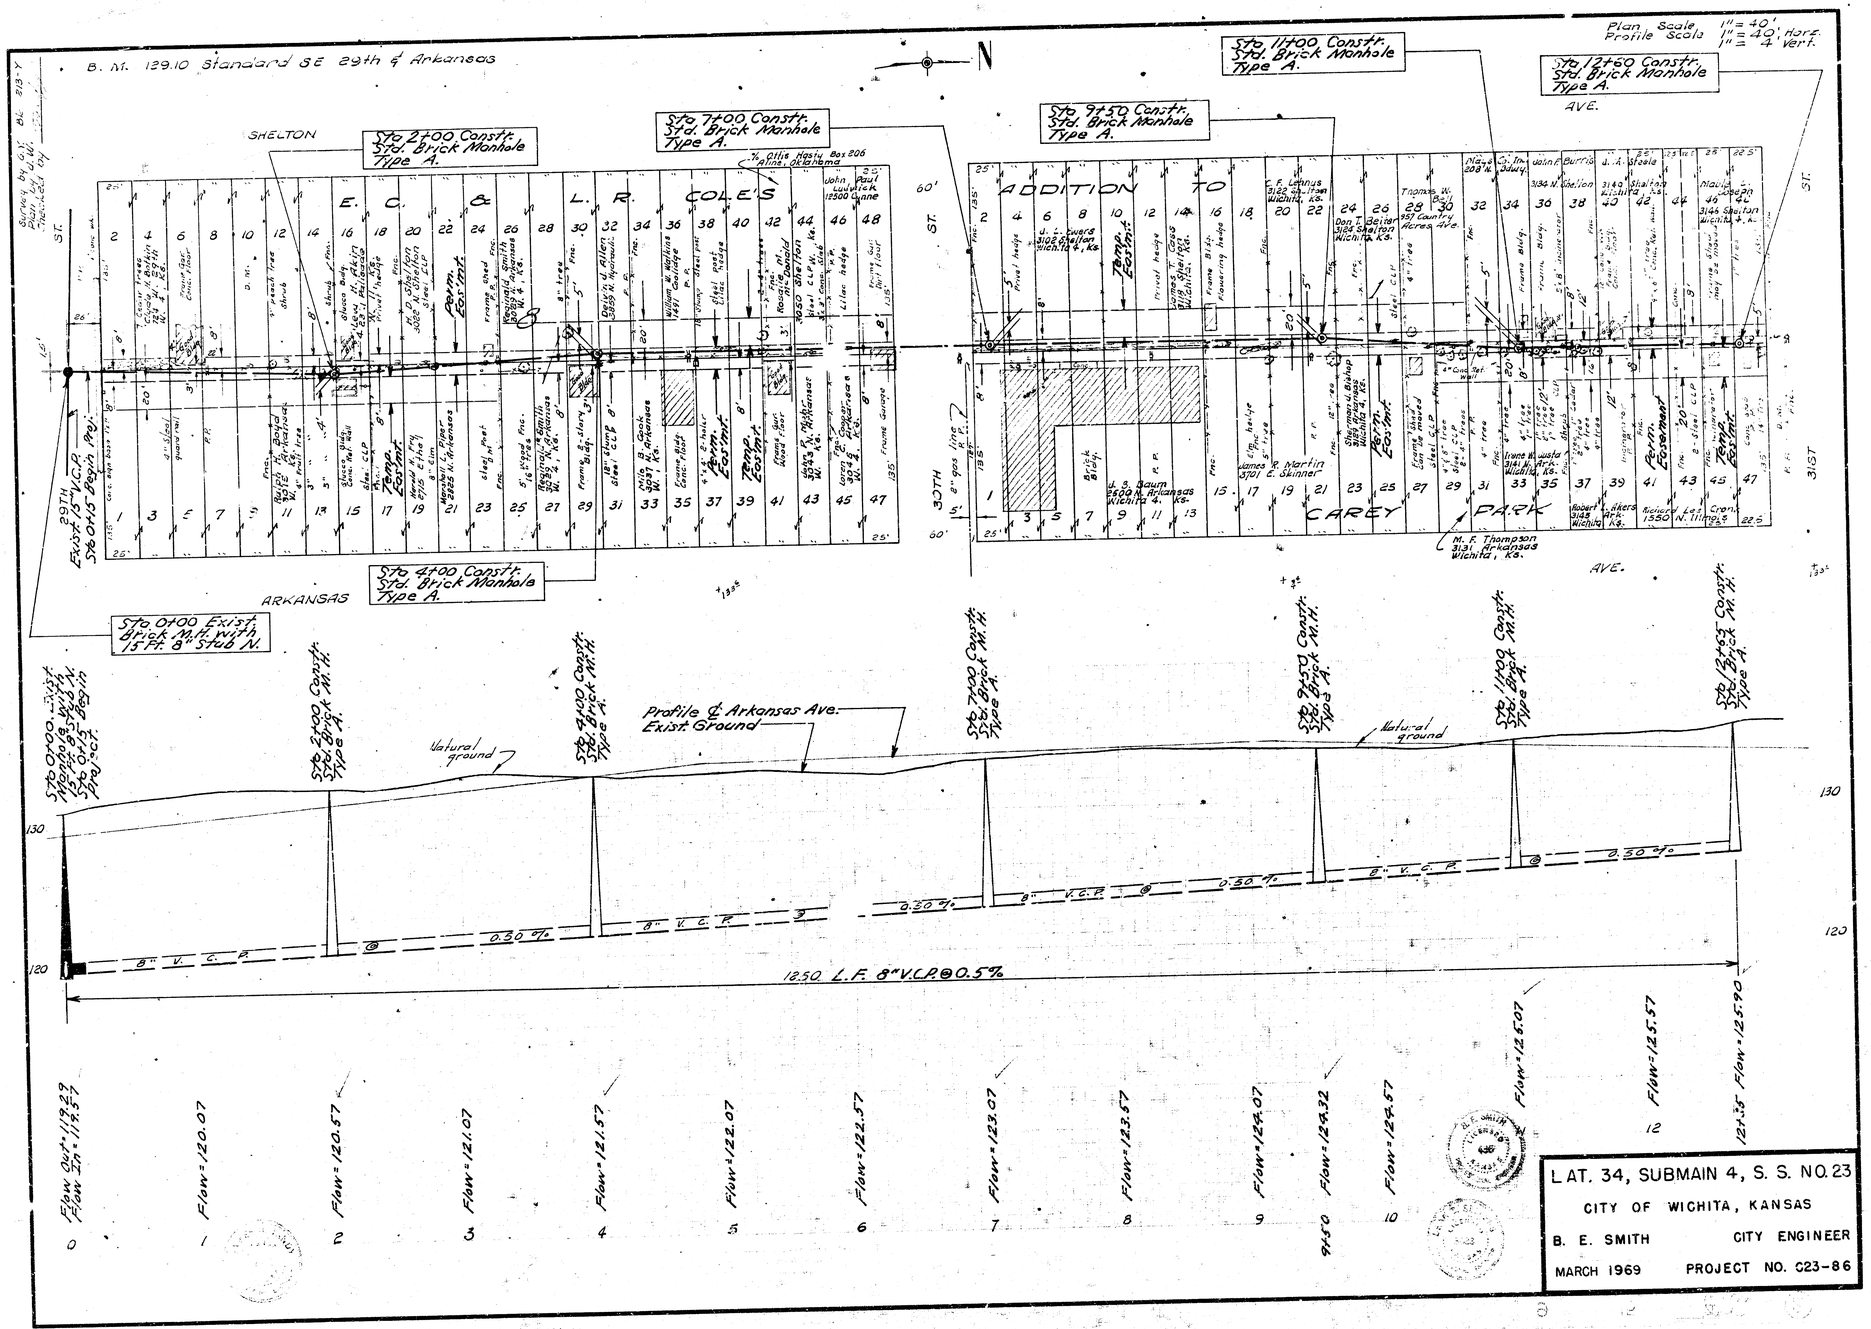

LAT. 34, SUBMAIN 4, S. S. NO. 23

CITY OF WICHITA, KANSAS

B. E. SMITH CITY ENGINEER

MARCH 1969 PROJECT NO. C23-86