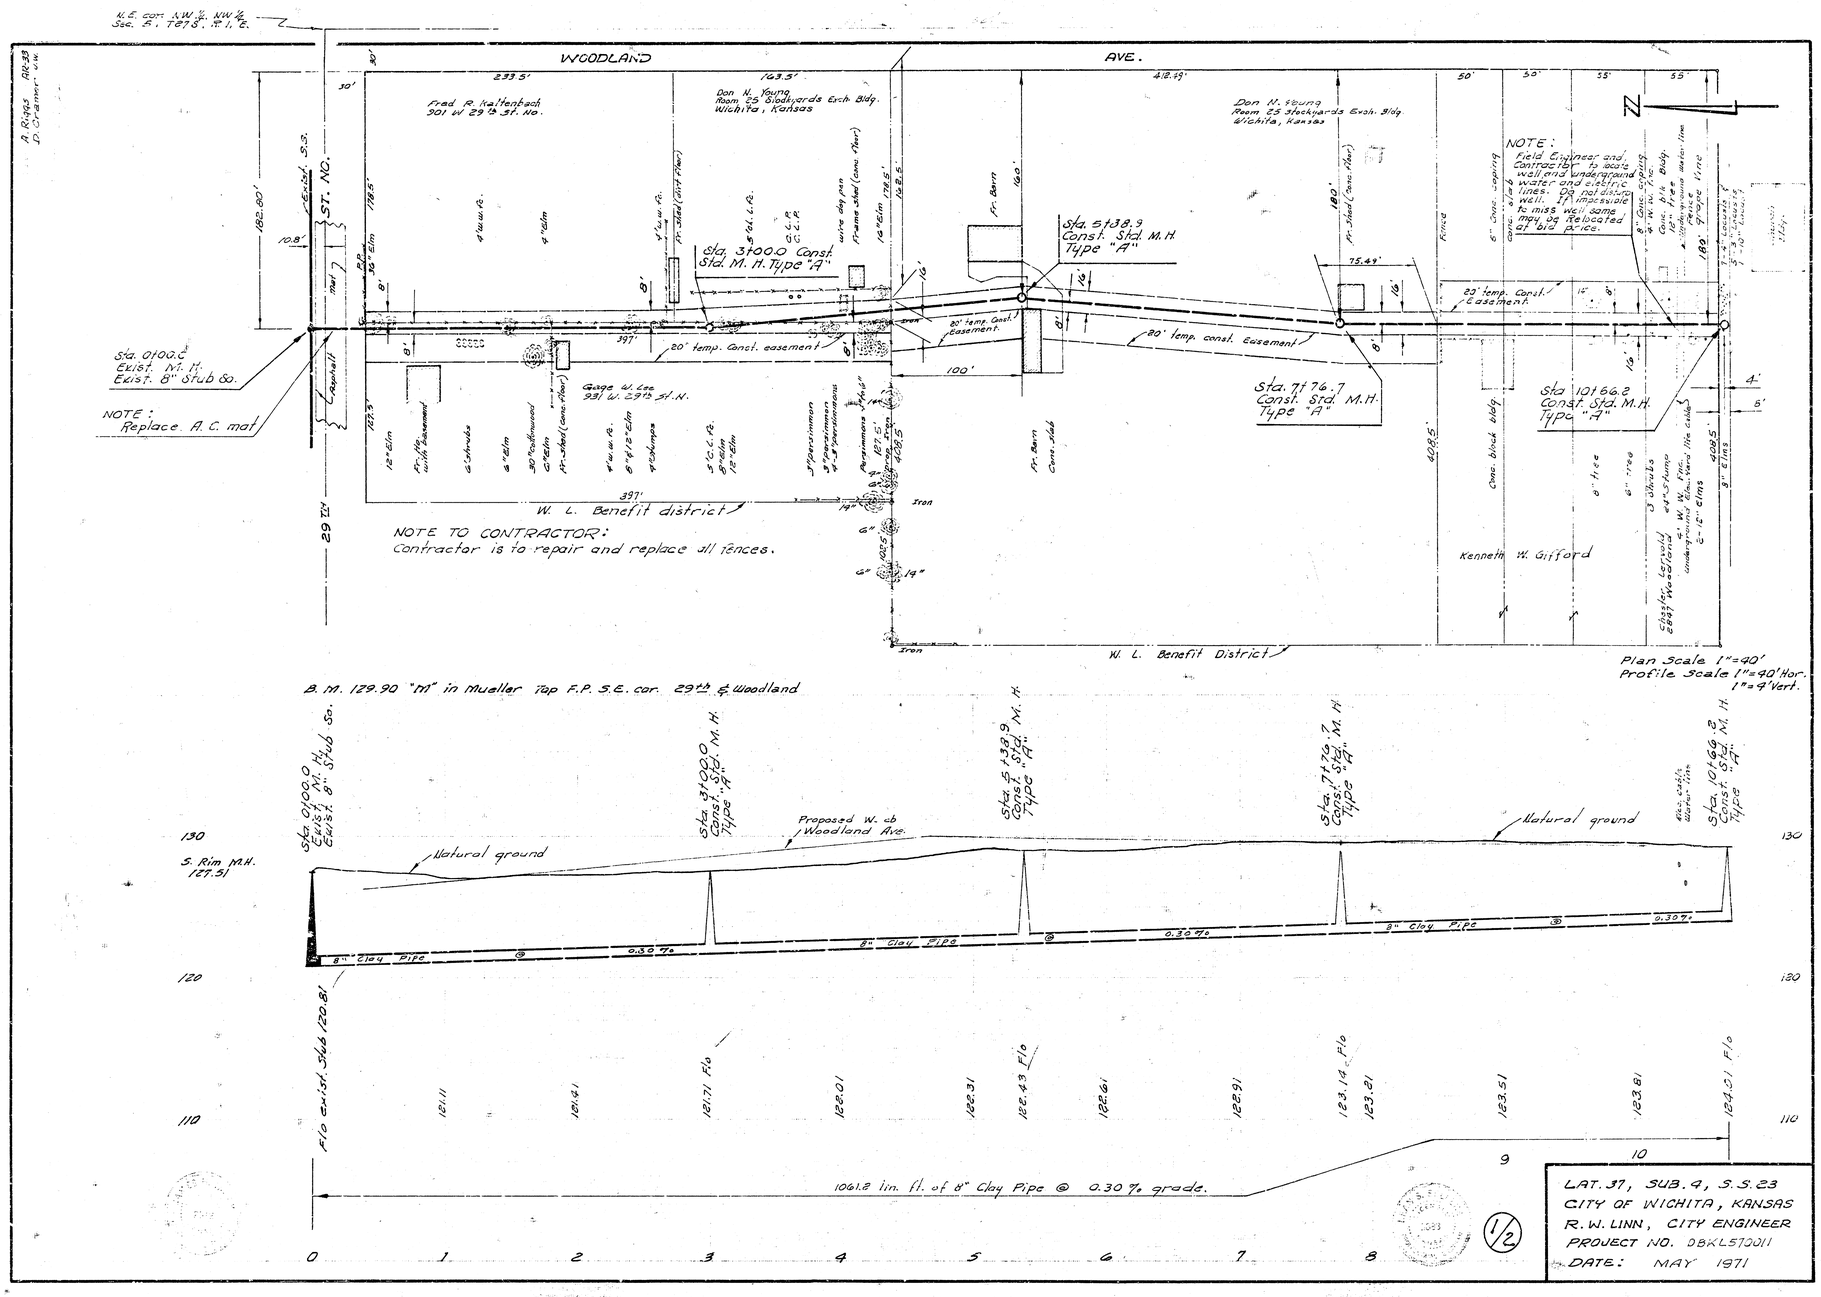

WOODLAND AVE.
ST. NO.
29TH
Fred R. Kaltenbach 901 W 29th St. No.
Don N. Young Room 25 Stockyards Exch. Bldg. Wichita, Kansas
Sta. 0+00.0 Exist. M. H. Exist. 8" Stub So.
NOTE: Replace A. C. mat
Sta. 3+00.0 Const. Std. M. H. Type "A"
Sta. 5+38.9 Const. Std. M. H. Type "A"
Sta. 7+76.7 Const. Std. M. H. Type "A"
Sta. 10+66.2 Const. Std. M. H. Type "A"
20' temp. Const. easement
20' temp. Const. Easement
Gage W. Lee 931 W. 29th St. N.
W. L. Benefit district
NOTE TO CONTRACTOR: Contractor is to repair and replace all fences.
NOTE: Field Engineer and Contractor to locate well and underground water and electric lines. Do not disturb well. If impossible to miss well same may be Relocated at bid price.
Kenneth W. Gifford
Plan Scale 1"=40'
Profile Scale 1"=40' Hor. 1"=4' Vert.
B. M. 129.90 "M" in Mueller Top F.P. S.E. cor. 29th & Woodland
Sta. 0+00.0 Exist. M. H. Exist. 8" Stub So.
Sta. 3+00.0 Const. Std. M. H. Type "A"
Sta. 5+38.9 Const. Std. M. H. Type "A"
Sta. 7+76.7 Const. Std. M. H. Type "A"
Sta. 10+66.2 Const. Std. M. H. Type "A"
Natural ground
Proposed W. cb Woodland Ave.
S. Rim M.H. 127.51
8" Clay Pipe
0.30%
Flo exist. Stub 120.81
121.11
121.41
121.71 Flo
122.01
122.31
122.43 Flo
122.61
122.91
123.14 Flo
123.21
123.51
123.81
124.01 Flo
1061.2 lin. ft. of 8" Clay Pipe @ 0.30% grade.
LAT. 37, SUB. 4, S.S. 23
CITY OF WICHITA, KANSAS
R. W. LINN, CITY ENGINEER
PROJECT NO. DBKL570011
DATE: MAY 1971
1/2

S. M. 129.67 N.E. cor. conc. porch No # 1201 W. 27th. St No.

S. M. 129.39 S.W. cor. 1st conc. step No # 2802 Woodland.

239-Y
Pg. 47

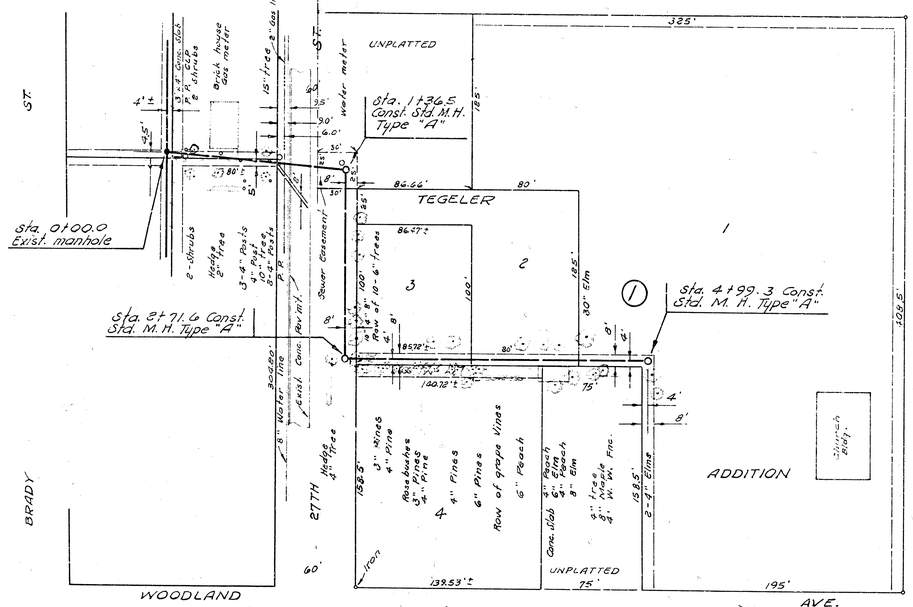

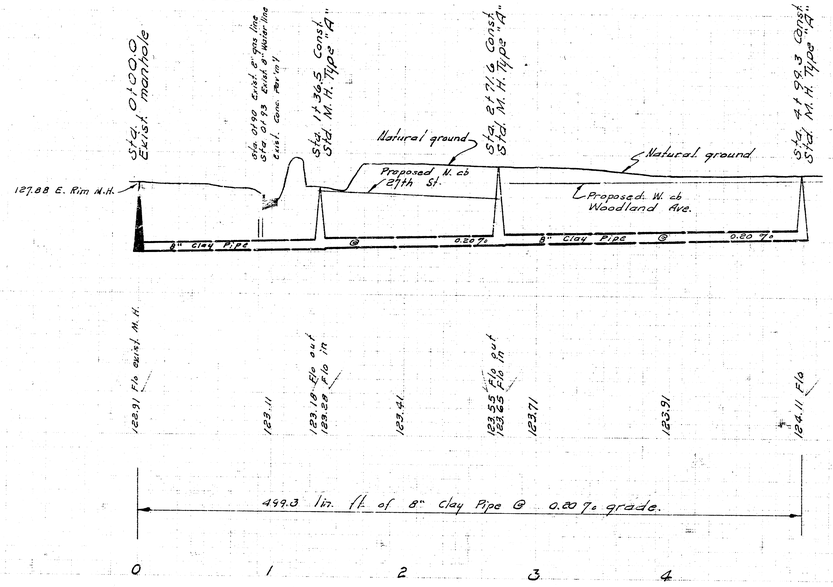

2/2

L.A.T. 37, SUB. 4, S. S. 23
PROJECT NO. 08KL5700111