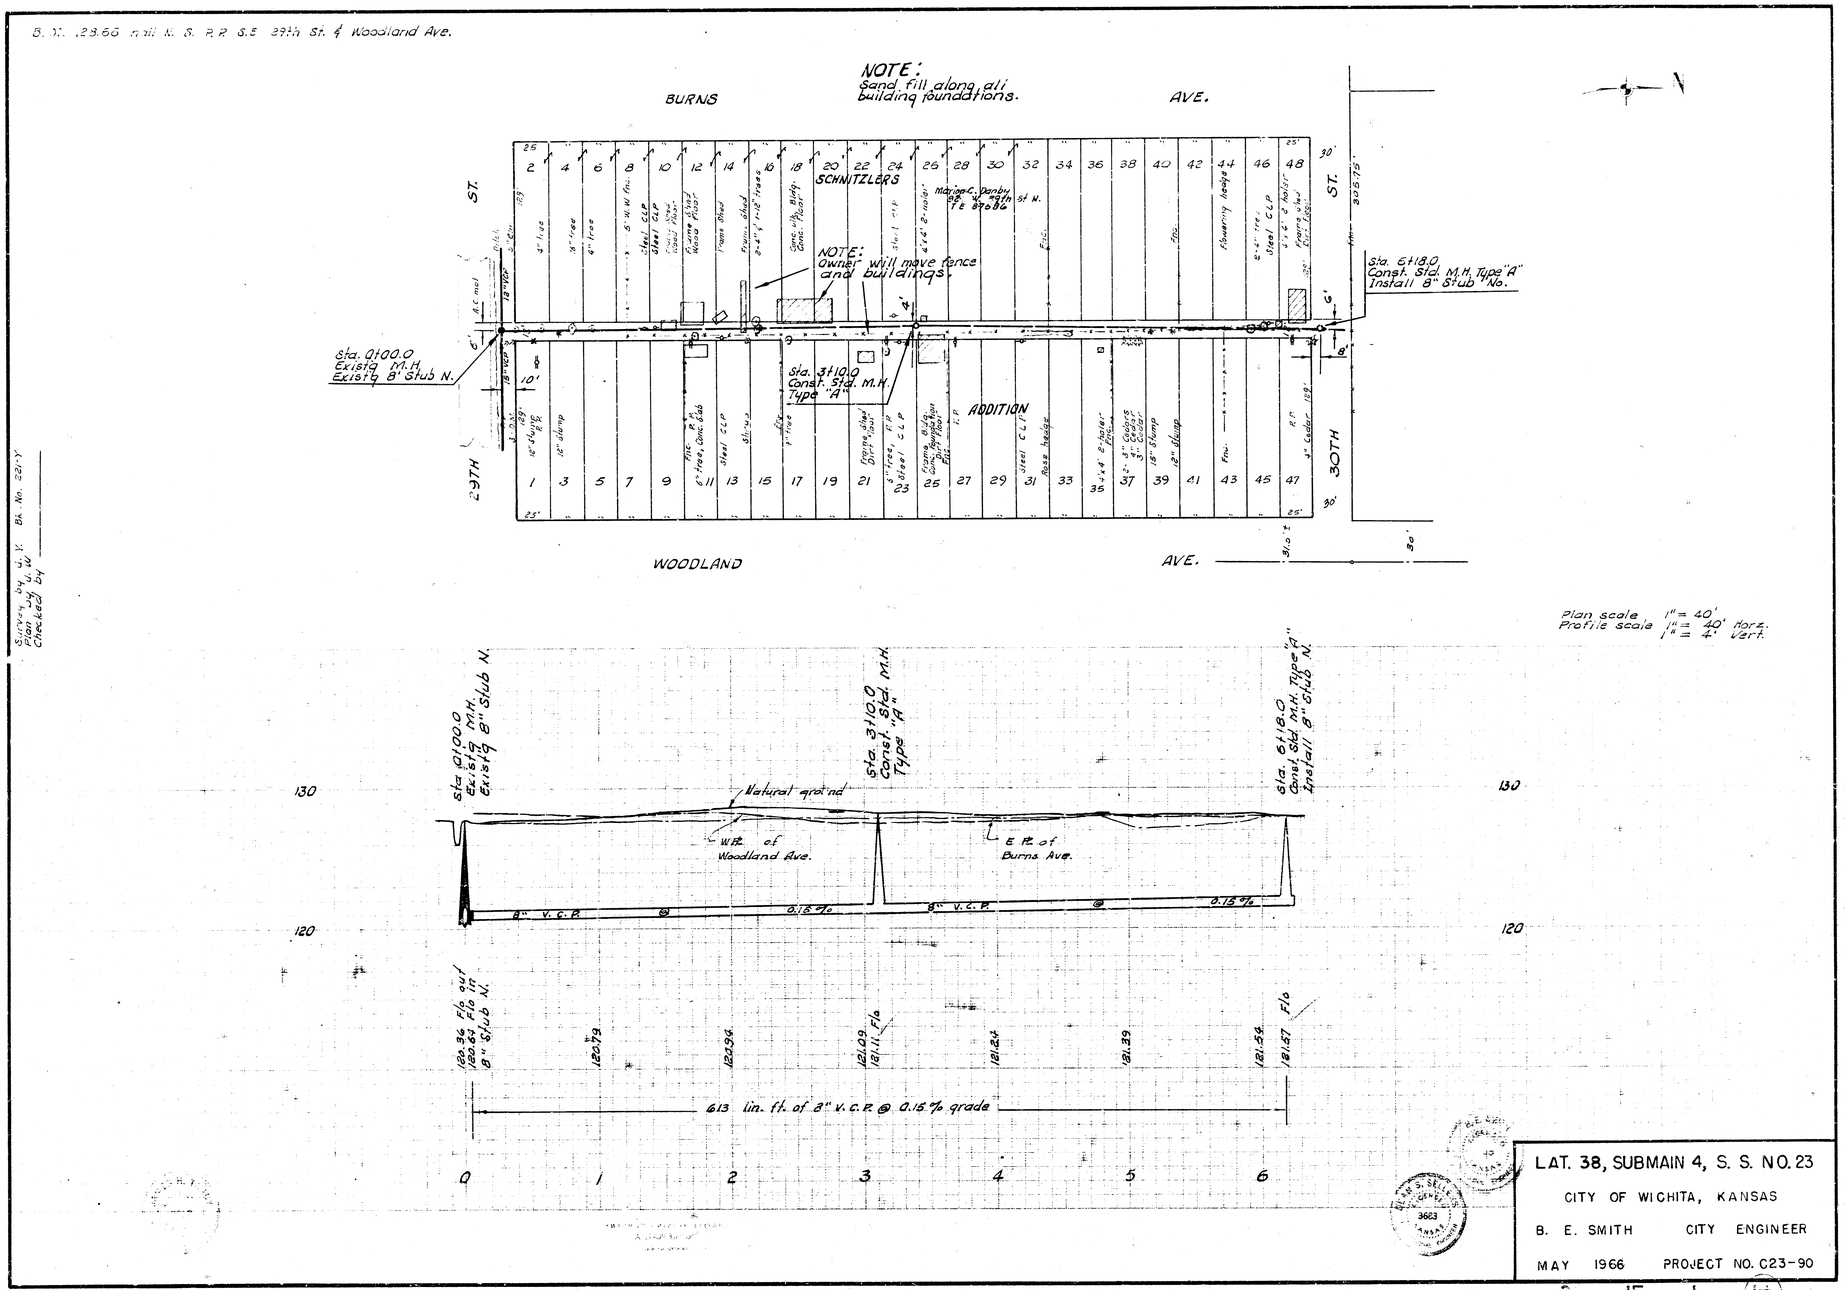

LAT. 38, SUBMAIN 4, S. S. NO. 23

CITY OF WICHITA, KANSAS

B. E. SMITH CITY ENGINEER

MAY 1966 PROJECT NO. C23-90

8 15 1 (14)