A. Rhys 116-32
D. Cramer 3-69

Sta. 0+00 Constr. Std. Brick Manhole Type A. on exist. Manhole V.C.P.

Exist. W.M. Fo = 119.97

Sta. 2+23 Constr. Std. Brick Manhole Type A.

MASCOT AVE.

8"W.

6"

2"Gas Gas Serv.

VACATED ST. R/W

187.9'

337.3'

367.3'

Prairie Rose Subd.

ST. NO.

GOULD
12' Eas'mt.
20' Temp. Eas'mt.

Ho.

S. Shrub

Le Roy Hirschman

John M. Torres

Robert A. Swain

Arlyn W. Young

Weidner Building Co. Inc.

Myrtle V. Ekblond

GARDENS

20' Temp. Eas'mt.

12' Eas'mt.

16' Eas'mt.

5

6

7

29TH

N.L. BEN. DIST.

Sta. 3+86 Constr. Std. Brick Manhole Type A.

Sta. 5+47 Constr. Std. Brick Manhole Type A.

Sta. 6+11 Constr. Std. Brick Manhole Type A.

Sta. 8+50 Constr. Std. Brick Manhole Type A.

B.M. 129.90'm" in Mueller top F.P. S.E. cor. 29th & WOODLAND

Sta. 0+00 Constr. Std. Brick M.H. Type A. exist. Type V.C.P.

Sta. 2+23 Constr. Std. Brick M.H. Type A.

Sta. 3+86 Constr. Std. Brick M.H. Type A.

Exist. Ground

Sta. 5+47 Constr. Std. Brick M.H. Type A.

Sta. 6+11 Constr. Std. Brick M.H. Type A.

Sta. 8+50 Constr. Std. Brick M.H. Type A.

130

120

110

850 L.F. 8" V.C.P. @ 0.2%

0 Flow Out = 119.71
Flow In = 120.23

1 Flow = 120.49

2 Flow = 120.69

+23 Flow = 120.74

3 Flow = 120.89

+86 Flow = 121.06

4 Flow = 121.09

5 Flow = 121.29

+47 Flow = 121.38

6 Flow = 121.49

+11 Flow = 121.51

7 Flow = 121.69

8 Flow = 121.89

+50 Flow = 121.99

## NOTE TO CONTRACTOR:

Contractor to relocate fence at S. J. Pratt, Lena Mae Hall, Walter Hall, Dolores Hall, Myrtle V. Eck, Jr., John M. Torres, Robert A. Swain, Leonard Nunez, Virgil Hall, Mable A. Hall, place & maintain fence at Earl P. Sears property.

Contractor to replace fence and gates removed on the S. J. Gutierrez property.

Contractor to relocate fence, underground electric cable and water line on the Arlyn W. Young property.

Contractor to relocate fence and reset clothes line on the Ralph Hilburn property.

Contractor to relocate fence and reset shrubs and clothes lines on the Elmer Wilcox property.

Contractor to relocate fence and clothes line pole on the Harry L. Wickstrom property.

The removing and replacing of curbs, underground electric cable and water lines is to be incidental to the project.

Plan Scale 1" = 40'
Profile Scale 1" = 40' Hor.
1" = 4' Vert.

JAMES A. HENRY 2012

B. E. SMITH 436 KANSAS

L.AT. 40, SUB. 4, S.S. 23
CITY OF WICHITA, KANSAS
B. E. SMITH, CITY ENGINEER
PROJECT NO. C23-92
DATE: JUNE 1969

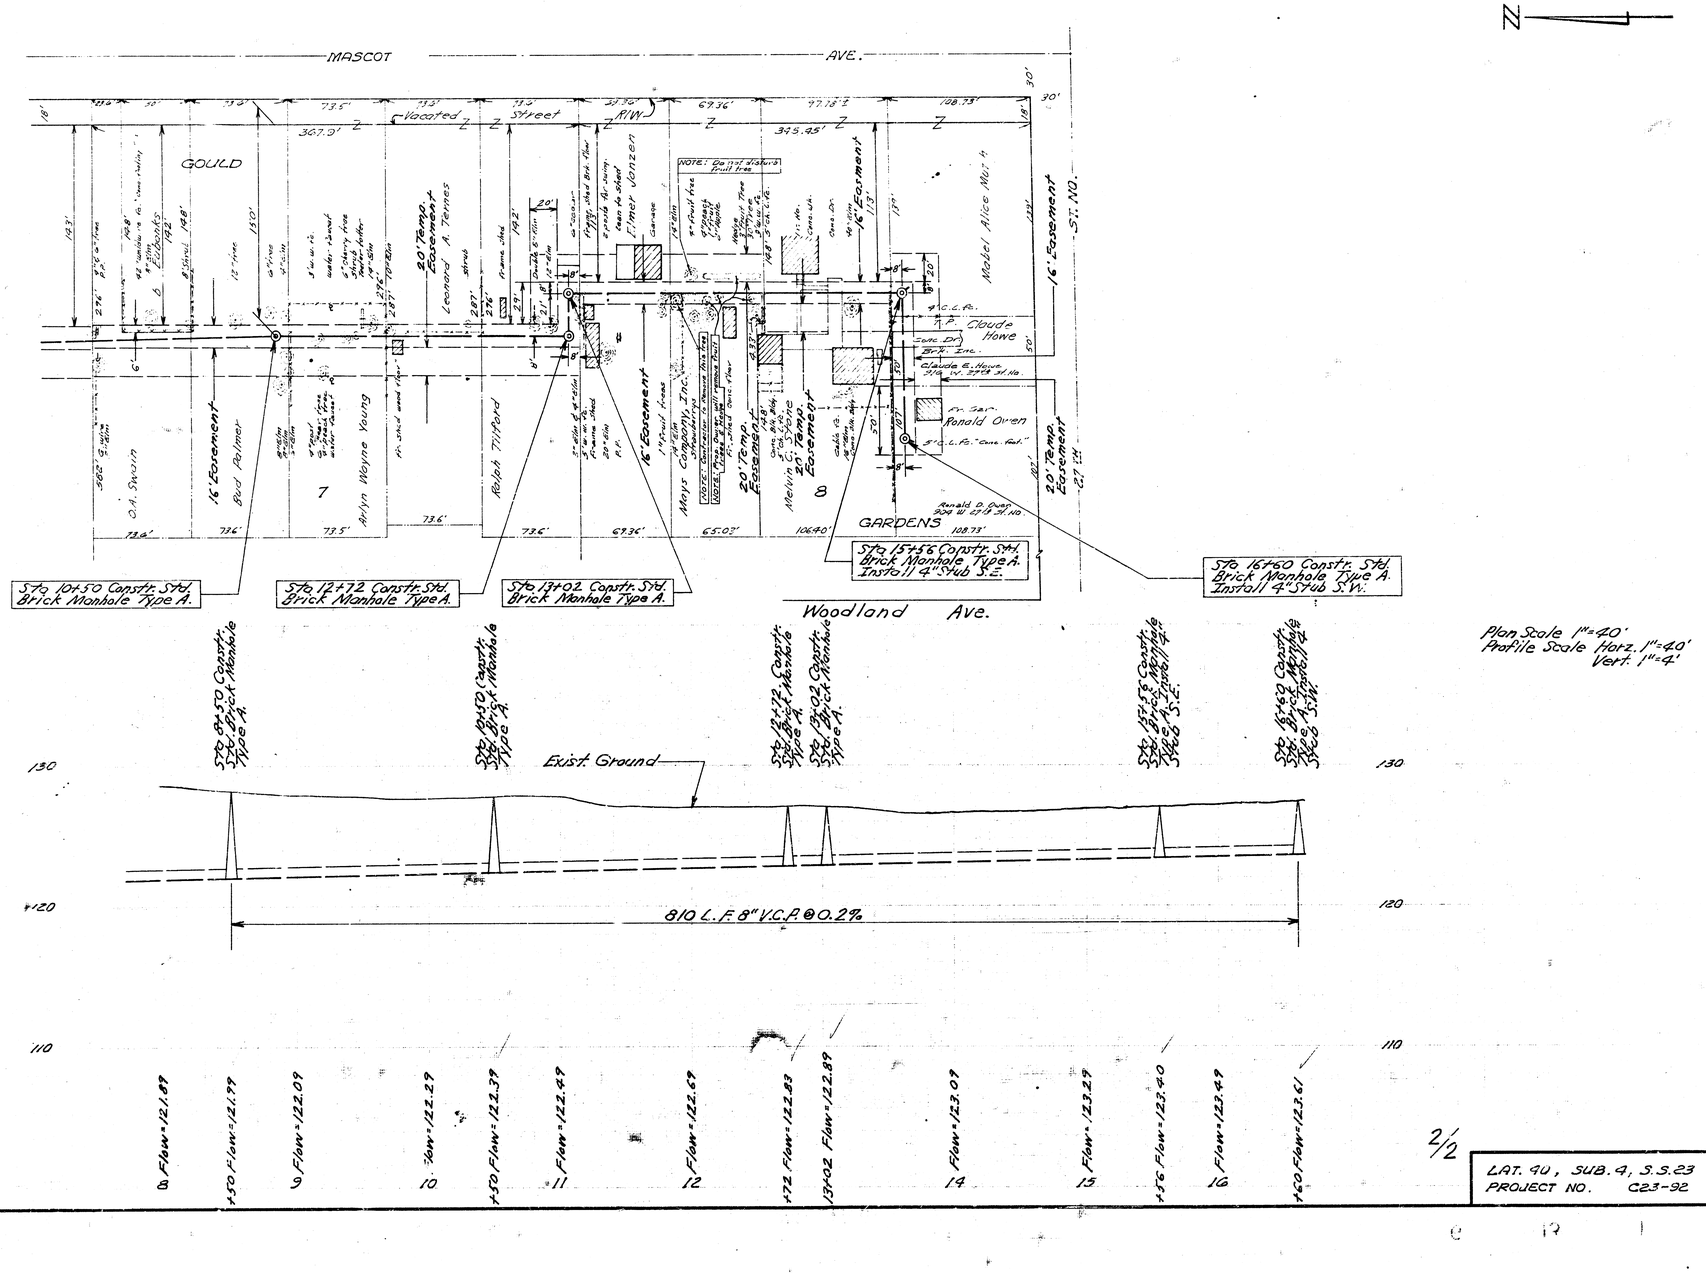


Plan Scale 1"=40'
Profile Scale Horz. 1"=40'
Vert. 1"=4'

2/2

LAT. 90, SUB. 4, S.S.23
PROJECT NO. C23-92