

B. M. 133.69 "M" in Mueller, R. P. S.W. cor 35th St. and Armstrong.

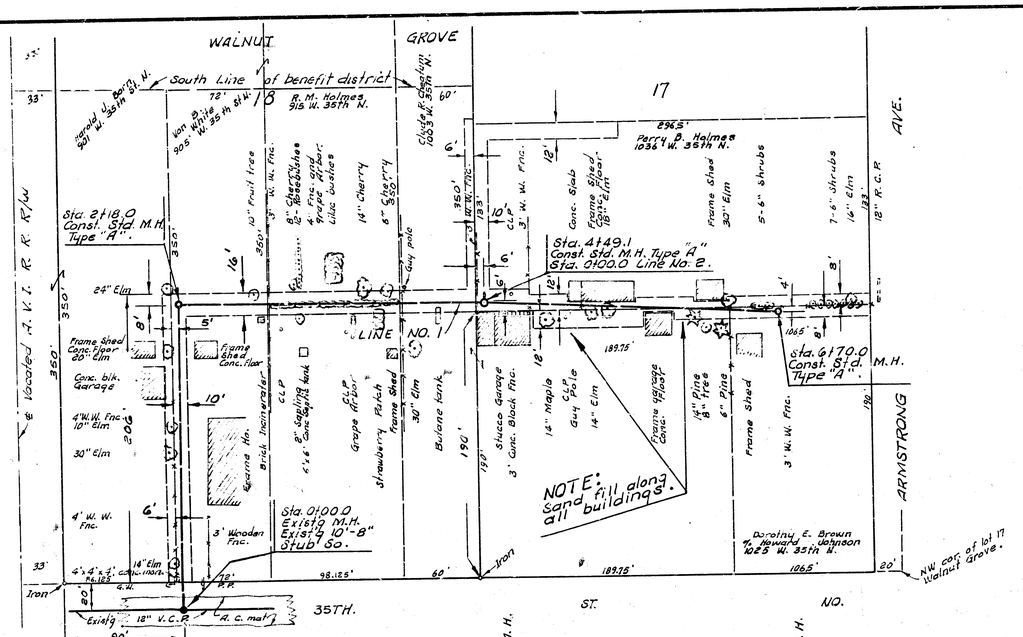

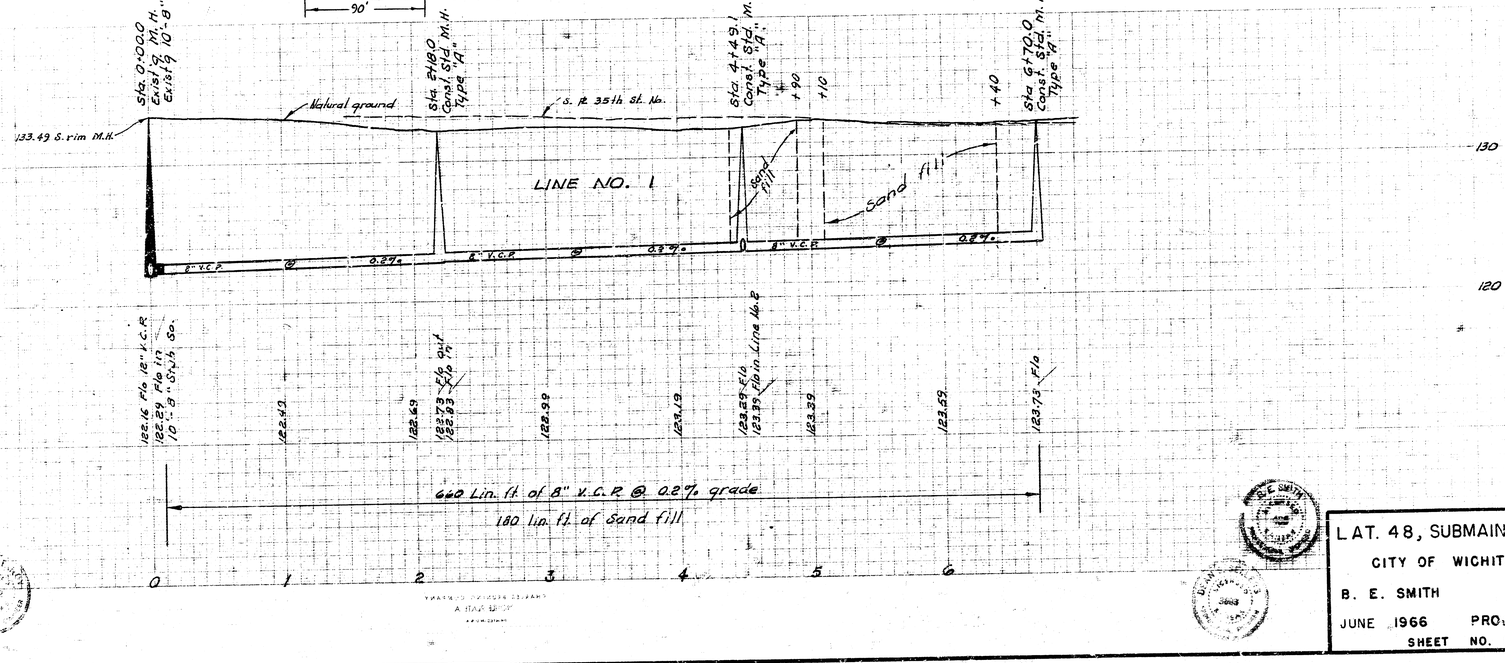

LAT. 48, SUBMAIN 4, S. S. NO. 23

CITY OF WICHITA, KANSAS

B. E. SMITH CITY ENGINEER

JUNE 1966 PROJECT NO. C25-34

SHEET NO. 1 OF 2

B. M. 133.69 "M" in Mueller F. P. S.W. Cor. 35th & Armstrong.

WALNUT GROVE

N

Clyde R. Chealum 1083 W 35th St. No. 350'

3" Elm 3" W.W. Inc. — 6"±16" Tree — 14" Tree — Double 16" Tree

Sta. 1+19.0 Const. Std. M.H. Type "A".

LINE NO. 2

S.C. cor. of lot 17 Walnut Grove.

JEANETTE AVE.

Robt. L. Phelps jr. 3530 Armstrong

24" Elm — 4' Picket fac. — 2-10" Evergreens — Frame house — Conc. dr. — G.W. — G.M. — P.P.

Taylor Heller 6"±8" Incinerator — 4" Cedar — 24" Elm — 14" Elm — Frame Gar. Conc. floor — 2-8" Elms — Double 6" poplar — 16" Cedar — 2-10" Elms — Ivons Bldg.

Sta. 4+62.0 Const. Std. M.H. Type "A" Install 4" Stub S.

Sta. 0+00.0 Line No. 2 = Sta. 4+49.1 Line No. 1

Sta. 2+17.0 Const. Std. M.H. Type "A".

LINE NO. 2

4" Privet — 24" Elms — 12' — 4' — 4" W.W. Inc. — 56" Elm — 18" Elm — 16" Tree — 14" Elm — 8" Cedar — 8" Pine — 8" Elm — 8" Pine — 4" Pine — 3' — 2"x3" metal Incinerator — 2"x4" Privet — 49" dump — 4" W.W. Inc. — 4" W.W. Inc. — Frame shed on Conc. blocks 6"± Pine — Metal Bldg. on Conc. — Metal Bldg. Wrecks 4" Pine — 4" W.W. Inc. — 3" Pine — 8" Elm — 2"x3" metal Incinerator — 2"x4" Privet

17

35TH ST.


Perry B. Holmes 1036 W. 35th N. — Tomm. O'Neal 856 S. Pershing — Richard Oliverson 3010 Maple — Clarence D. Griffin 3504 Armstrong — V. Juanita Griffin 3504 Armstrong

190' — 133' — 67' — 65' — 108' — 87' — 80'

NW. cor. lot 17 Walnut Grove.

20' — ARMSTRONG AVE. — 80'

SW. cor. of lot 17 Walnut Grove.

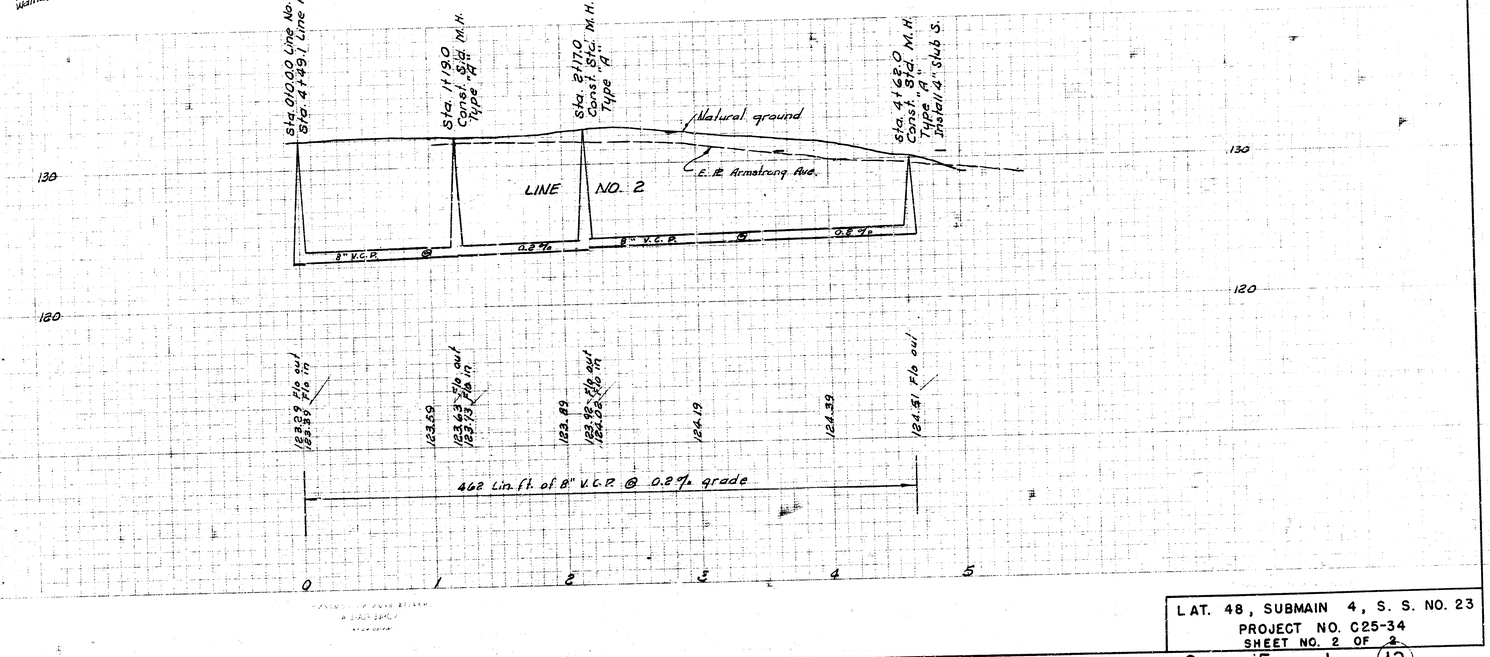

LAT. 48, SUBMAIN 4, S. S. NO. 23
PROJECT NO. C25-34
SHEET NO. 2 OF 2

12