

Survey AP
Plan: Ref.

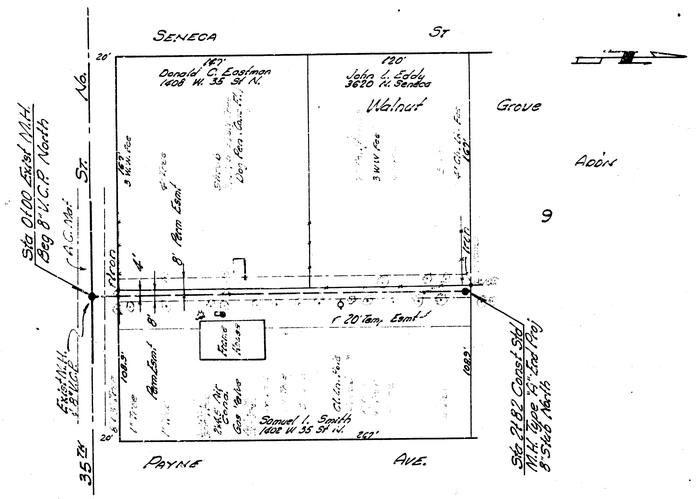

B.M. 134.10 "M" in Muller Fire Plug N.W. Cor. 35th & Seneca.

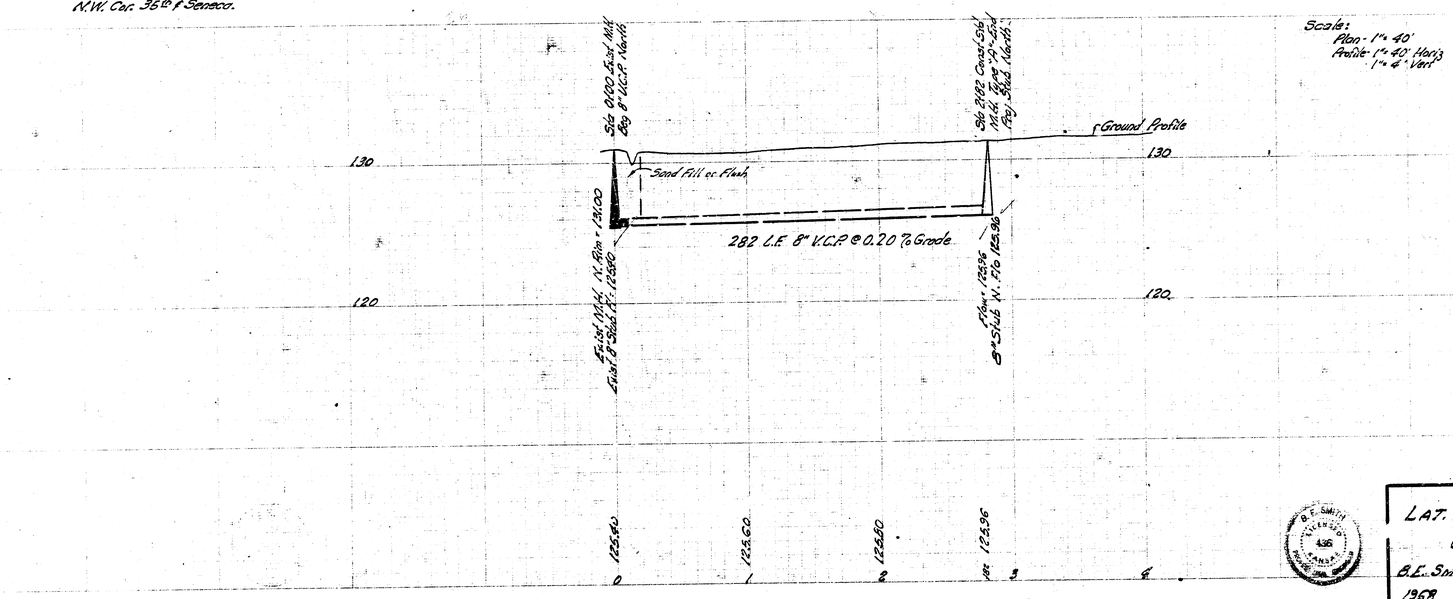

LAT. 65, SUB. 4, S.S. No. 23
CITY OF WICHITA, KANSAS
B.E. SMITH — CITY ENGINEER
1968 MARCH — PROJ. No C-28-10

B.E. SMITH REGISTERED 436 ENGINEER KANSAS

8