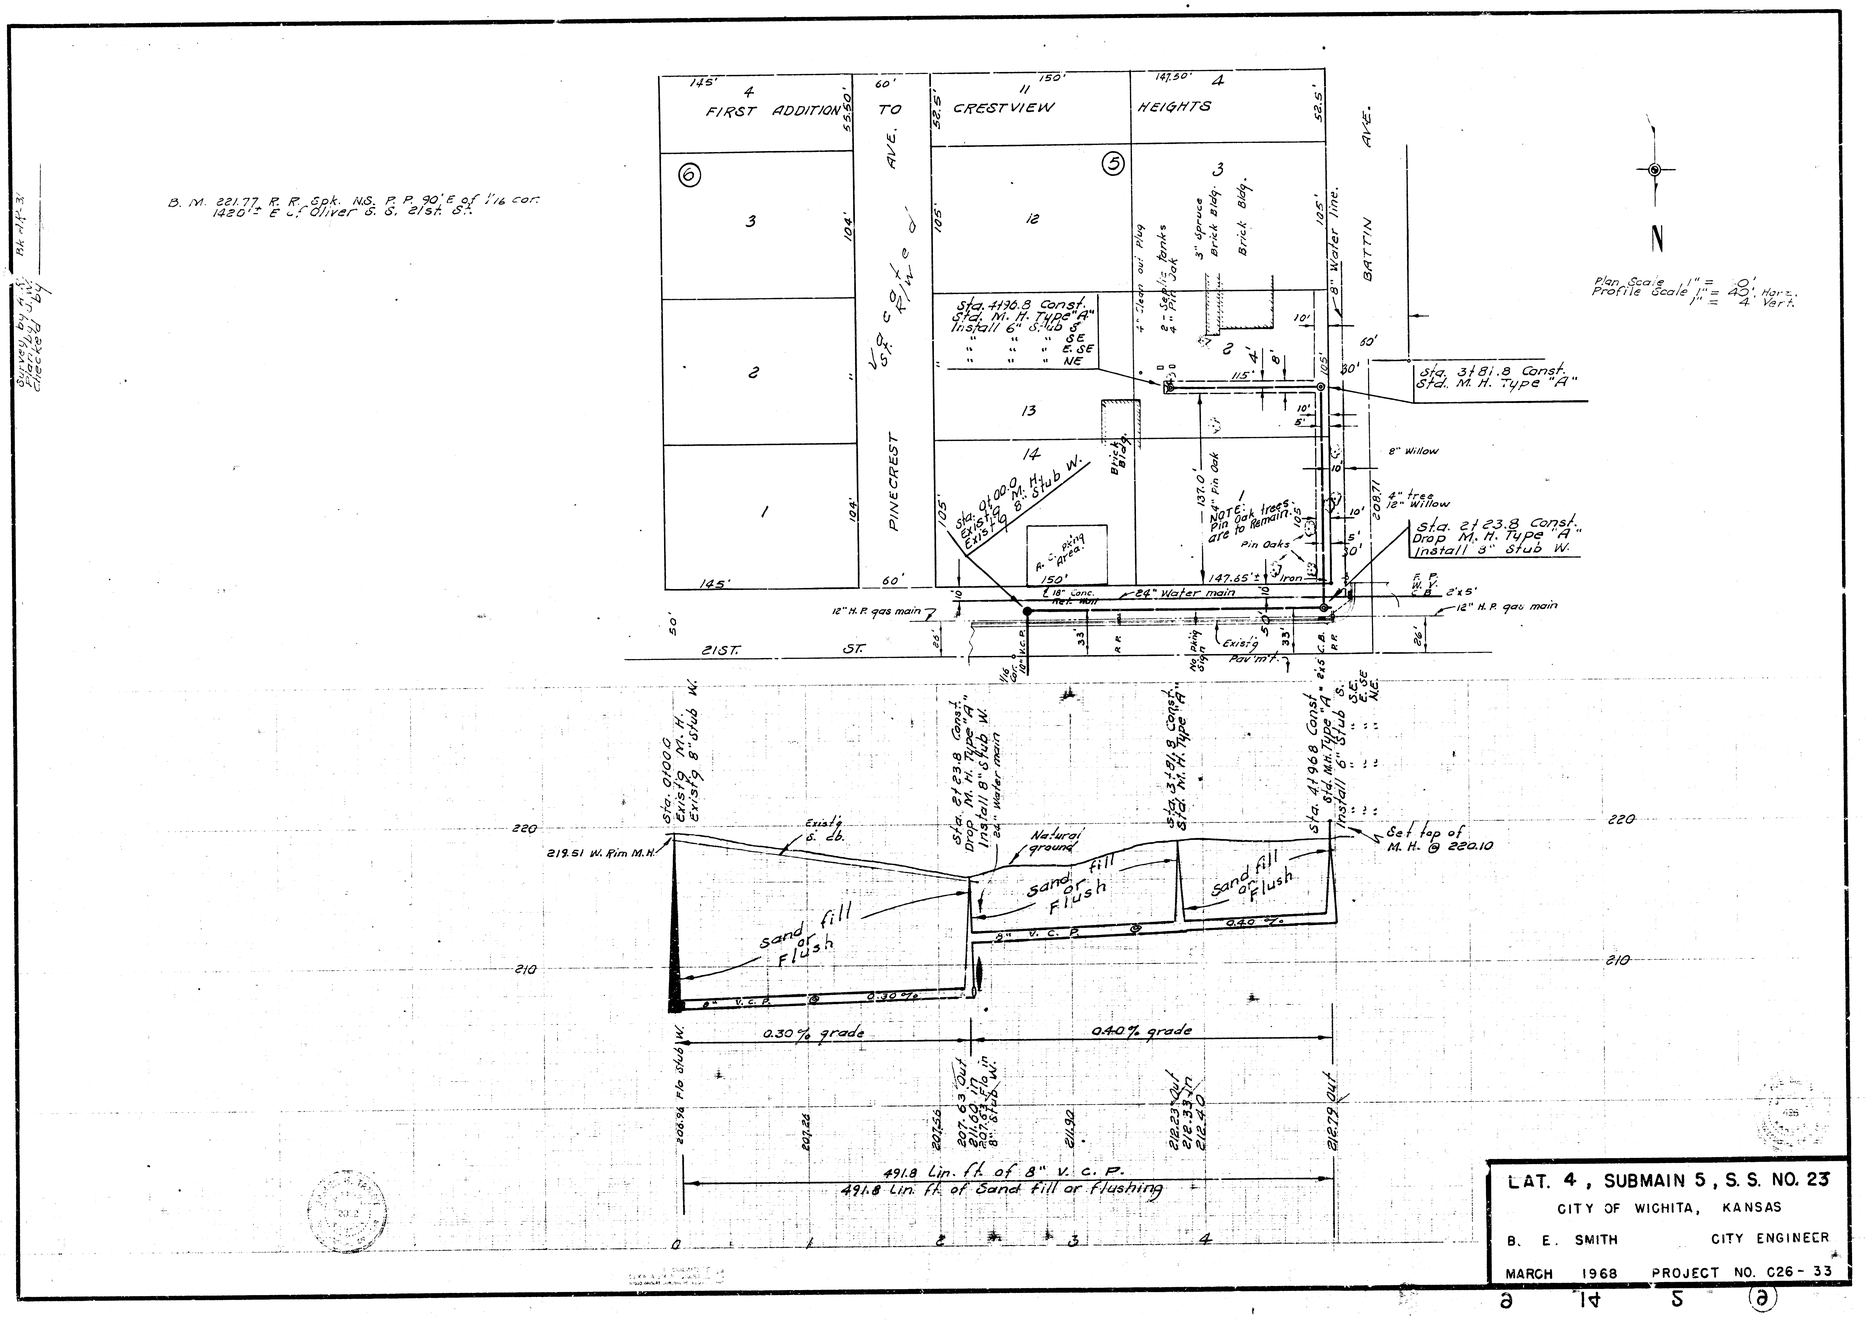

LAT. 4, SUBMAIN 5, S. S. NO. 23

CITY OF WICHITA, KANSAS

B. E. SMITH CITY ENGINEER

MARCH 1968 PROJECT NO. C26-33