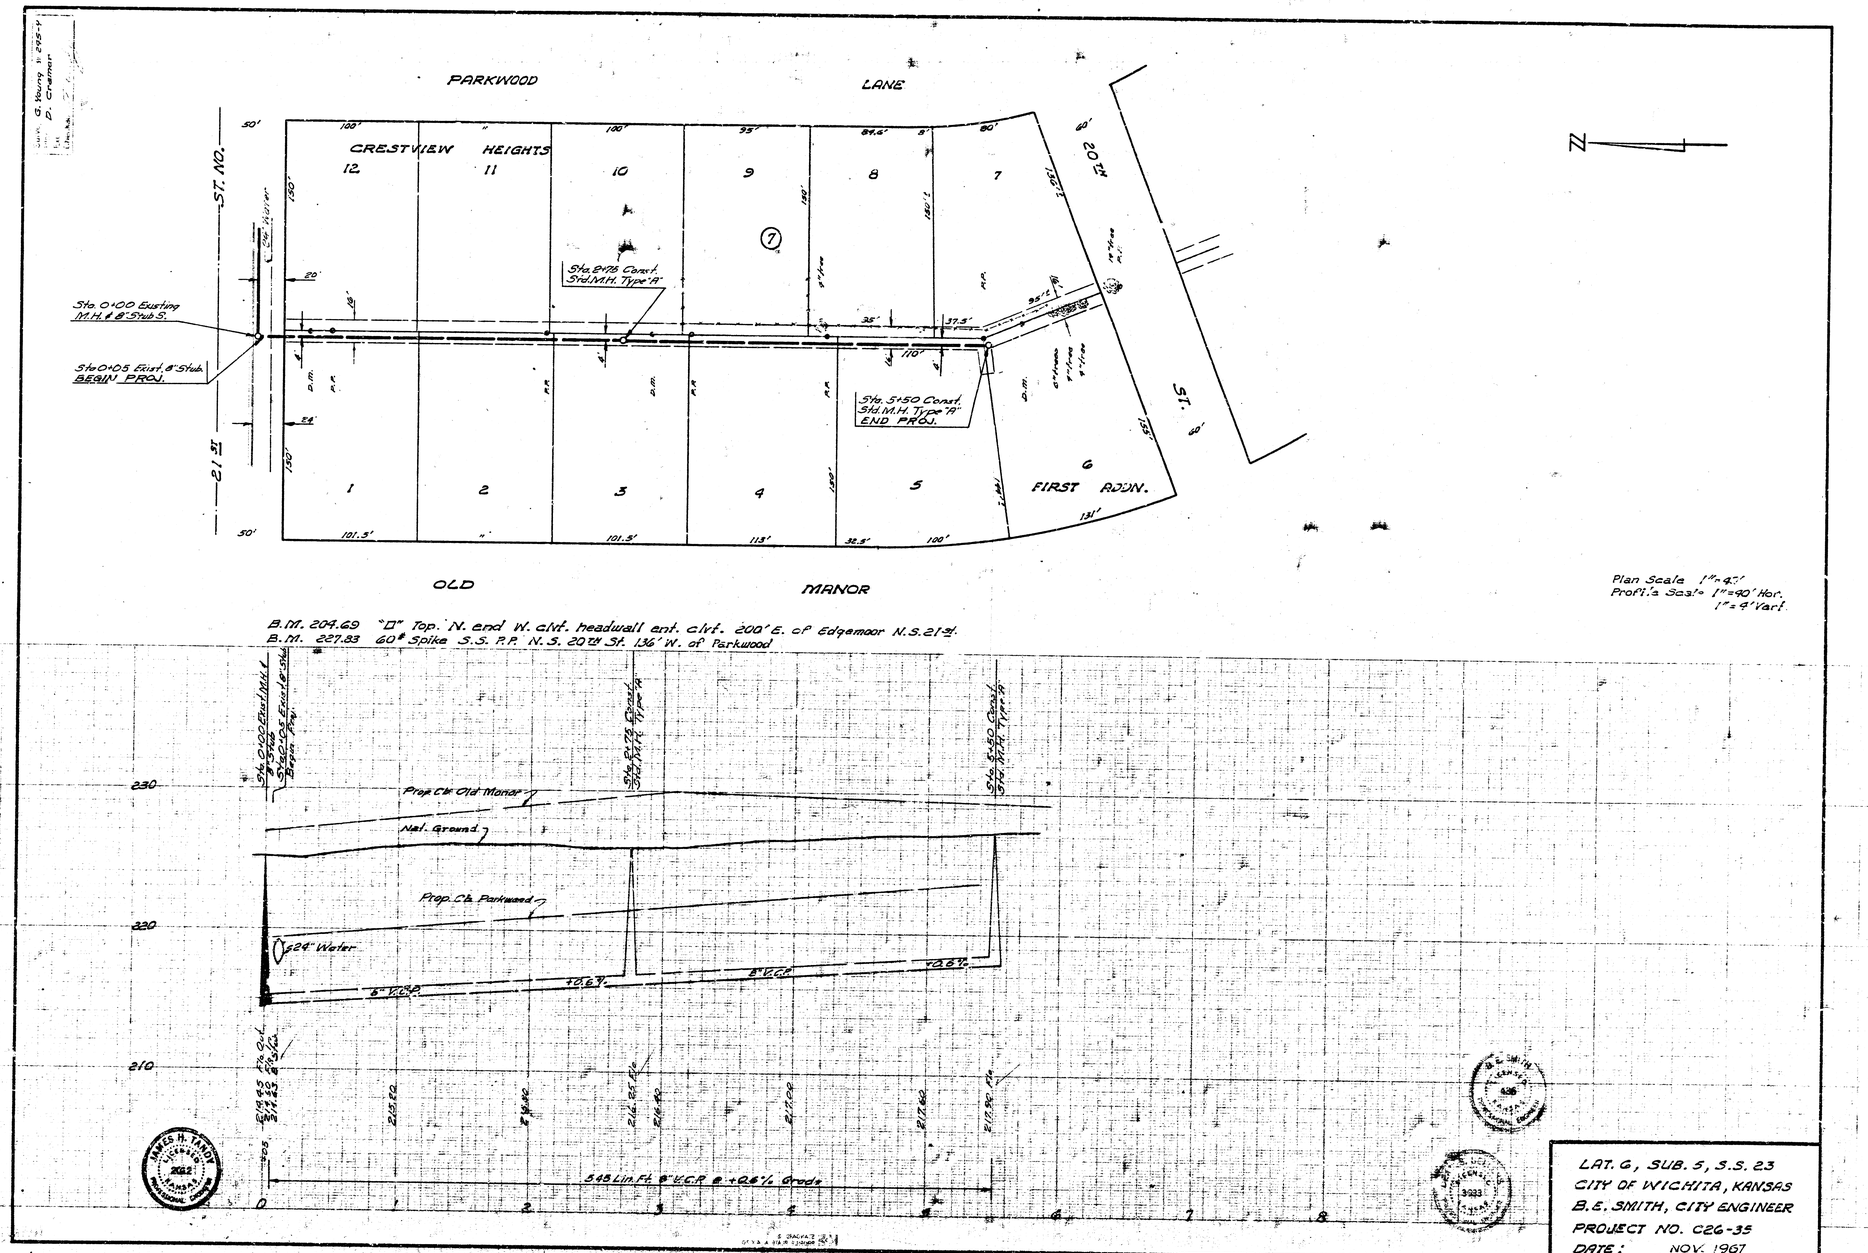

LAT. 6, SUB. 5, S.S. 23
CITY OF WICHITA, KANSAS
B.E. SMITH, CITY ENGINEER
PROJECT NO. C26-35
DATE: NOV. 1967