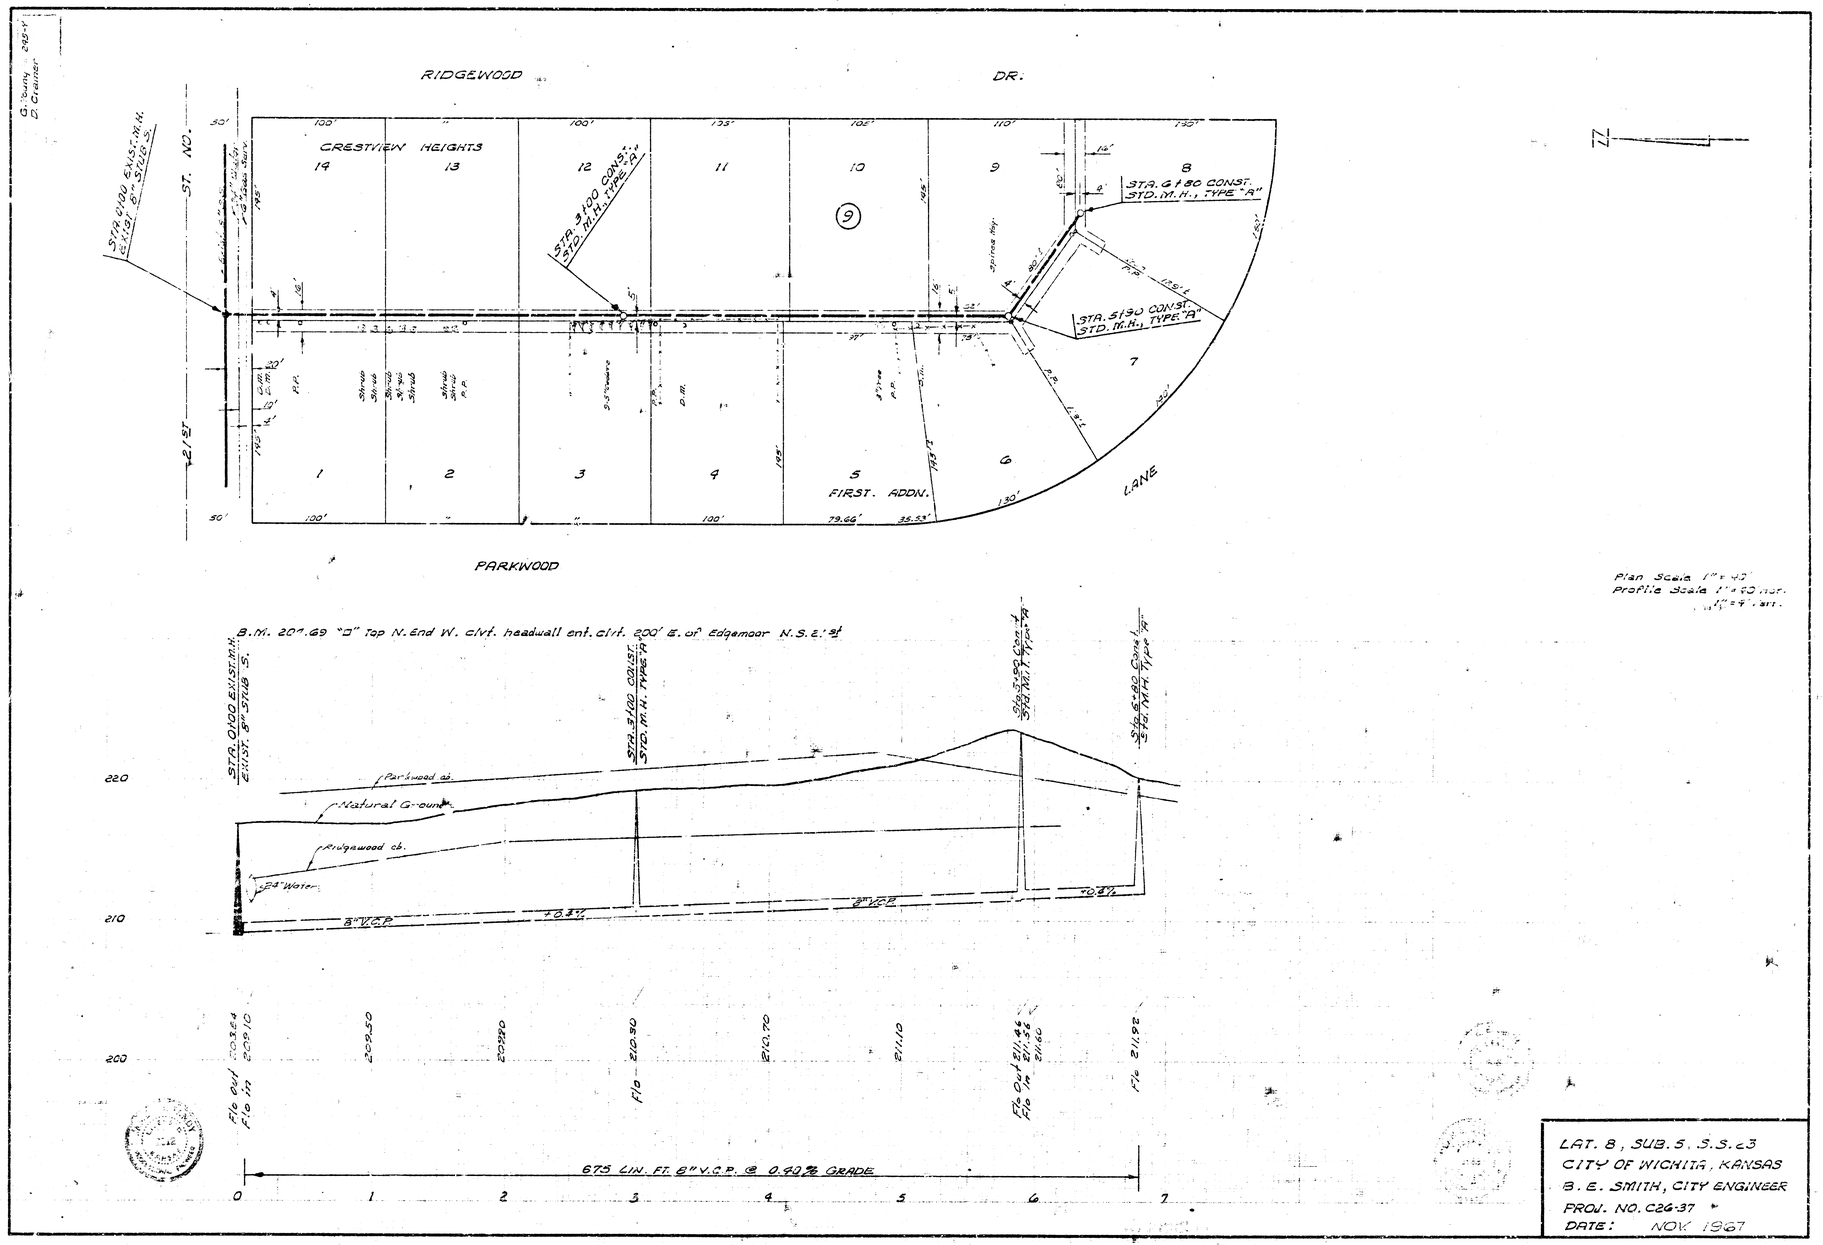

LAT. 8, SUB. 5, S.S. & 3
CITY OF WICHITA, KANSAS
B. E. SMITH, CITY ENGINEER
PROJ. NO. C26-37
DATE: NOV. 1967