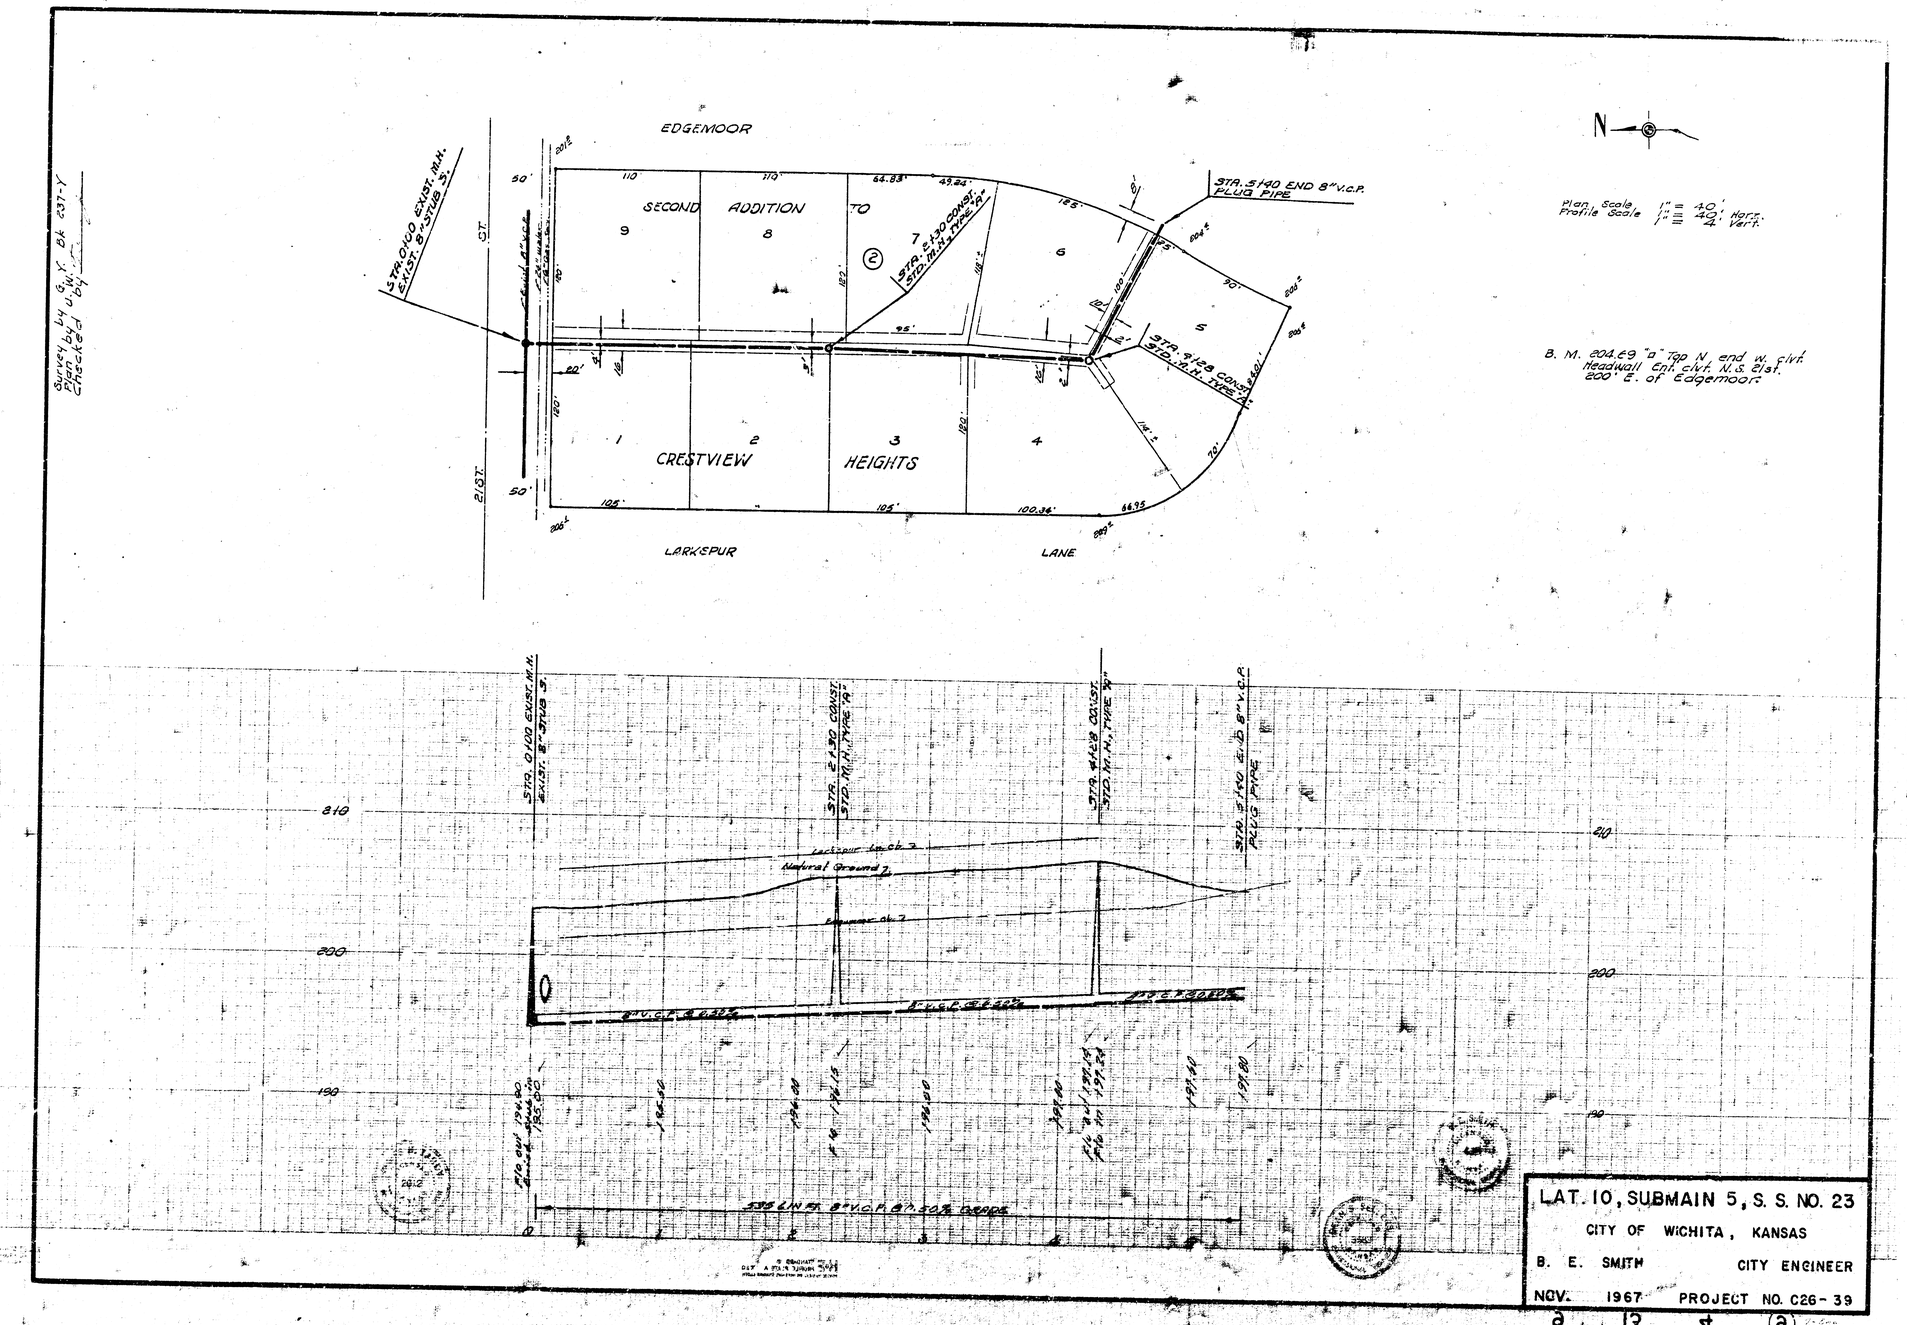

LAT. 10, SUBMAIN 5, S. S. NO. 23

CITY OF WICHITA, KANSAS

B. E. SMITH CITY ENGINEER

NOV. 1967 PROJECT NO. C26-39