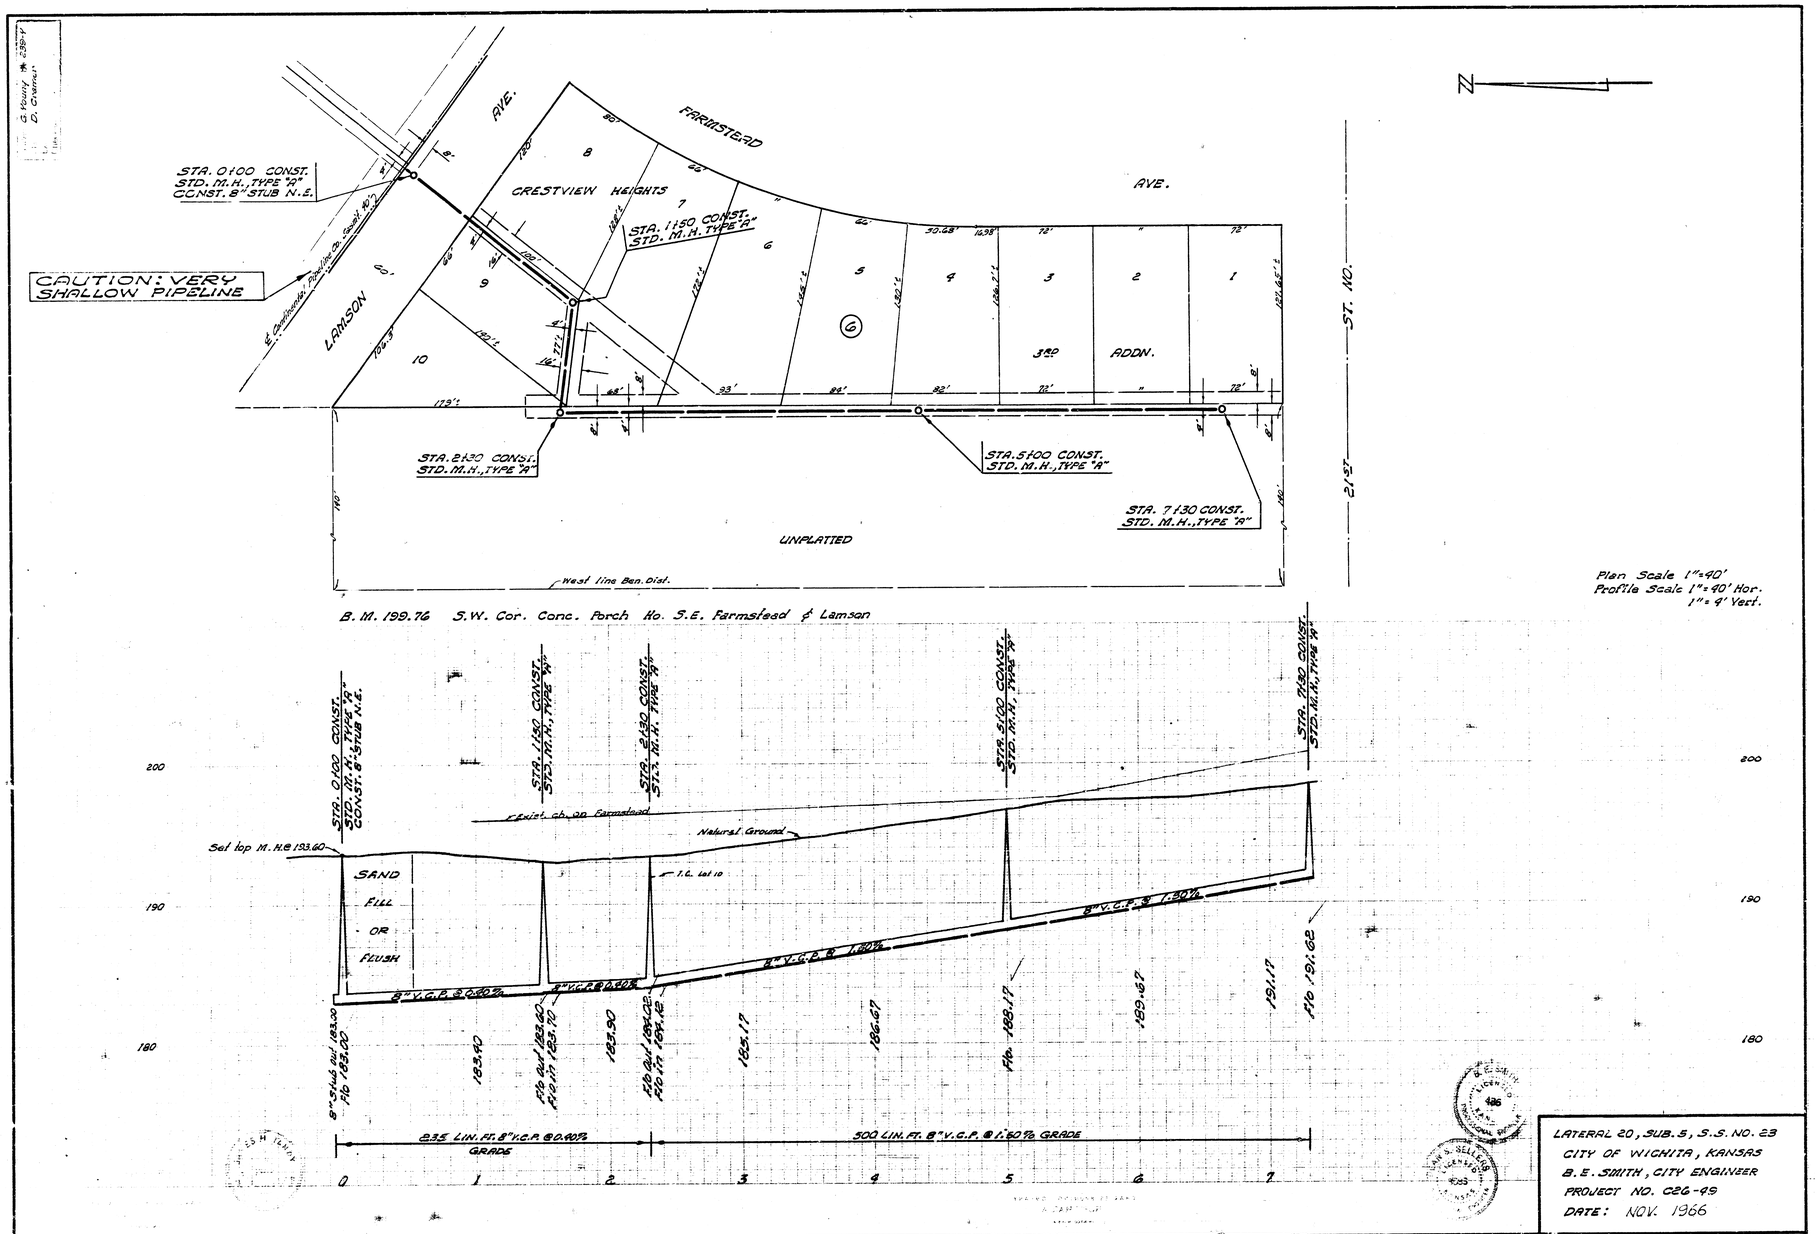

LATERAL 20, SUB. 5, S.S. NO. 23
CITY OF WICHITA, KANSAS
B. E. SMITH, CITY ENGINEER
PROJECT NO. C26-49
DATE: NOV. 1966