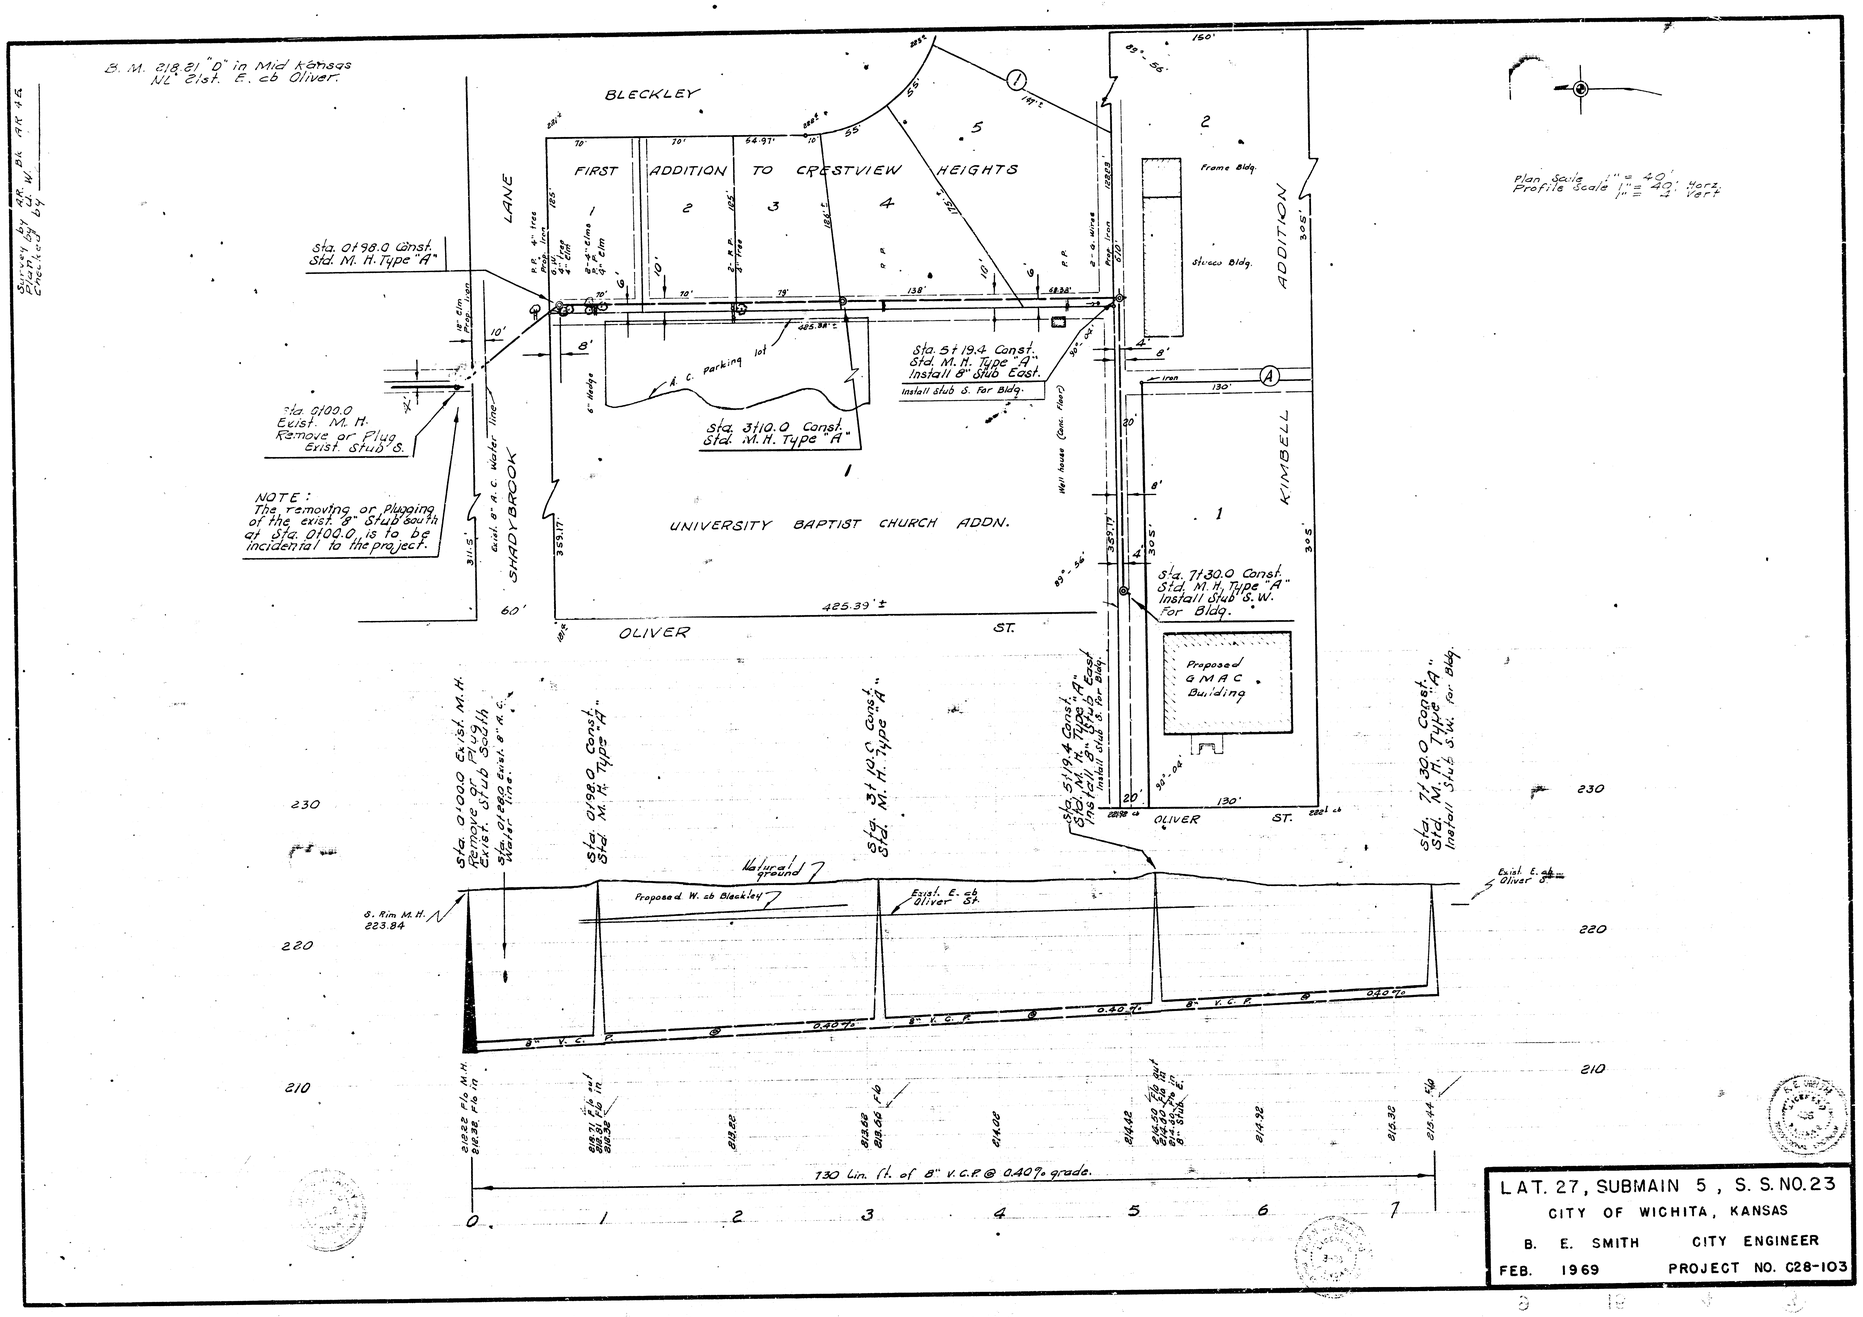

Plan Scale 1" = 40'
Profile Scale 1" = 40' Horz.
1" = 4' Vert

LAT. 27, SUBMAIN 5, S. S. NO. 23
CITY OF WICHITA, KANSAS
B. E. SMITH CITY ENGINEER
FEB. 1969 PROJECT NO. C28-103