EXTENSION OF
REINFORCED CONCRETE MANHOLE
ON EXISTING SANITARY SEWER

For A.T. & S.F.R.R. Industry Track Crossing
In Santa Fe Midland Industrial District
Wichita, Kansas

City of Wichita Private Project No. 468-76-80906-000-000-008

4-15-80
APPROVED AS NOTED
By CITY ENGINEER OF WICHITA
Sanitary Sewers DCM
Storm Sewers
Driveway Approaches

NOTE TO CONTRACTOR:
This project will be constructed under the supervision of the CITY ENGINEER and conforming to the SPECIFICATIONS of the CITY OF WICHITA. The CONTRACTOR will furnish the City of Wichita for all cost of inspection.

Moehring & Associates
Consulting Engineers

DON C. MOEHRING II
LICENSED
3463
KANSAS
PROFESSIONAL ENGINEER

APRIL 1980

INDEX —

SHEET 1. TITLE
2. VICINITY PLAN & PROFILE
3. DETAIL PLAN
4. STRUCTURAL DETAIL

FILMED FROM THE BEST AVAILABLE COPY

PROJECT DESCRIPTION – Construct Reinforced Concrete Offset M.H. As An Extension To Existing M.H. Structure. Remove Brick M.H. Stack From Existing Structure, And Provide Two (2) R.C.P. M.H. Stacks On New Structure. Provide 3'x3' Maintenance Access Opening In Common Wall Between Structures. All Exposed Interior Concrete Surfaces To Be Plastic Lined Per City Of Wichita Requirements.
SEE DETAIL SHEETS 3 & 4

N
W E
S
1"=50'

MIDLAND DISTRICT

BLK 1

℄ R.I. of Tulsa & Madison Streets = STA. 10+00 - Survey Base Line

℄ MADISON

Exist. M.H. - 8.5' Lt. @ Sta. 6+49.2

Exist. M.H. - 9.0' Lt. @ Sta. 10+00.5

69.67' Sewer Easement

Exist. M.H. - 9.5' Lt. @ Sta. 12+70

℄ TULSA ST.

36" SS Flow 36" SS 36" SS 36"

SURVEY BASE LINE

Existing Fence

EXISTING 36" V.C.P. SANITARY SEWER MAIN

High Bank

Waters Edge

SANTA FE

Lot 1

INDUSTRIAL

Lot 2

BLK 2

Storm Water Pond

Lot 3

10' ℄ Fruposed Industry Track

Reserve "B" 20'

1-35W R/W

-- EXISTING STRUCTURE --
Reinforced Conc. Box, Offset Type, 6'x11' out to out
Exist. M.H. - 5.2' Lt. (℄ 36" Pipe West, 9.3' Lt.)
@ Sta. 14+36.7

E 8°02'45"

Track ℄ Curve Data –
Δ = 18°02'45"
R = 603.80'
T = 95.88

1-35W R/W

10'

20' Reserve "B"

1"=50' Horiz.
1"=5' Vert

Project Bench Mark –
M^a in Mueller, top of Fire Hydrant near N.W. cor. Lot 2 Block 2.
Elev. = 92.34 City Datum.

W. Rim M.H. Elev. = 89.43

W. Rim M.H. Elev. = 89.36

W. Rim M.H. Elev. = 92.16

W. Rim M.H. Elev. = 92.52

Surface Profile

Match Rim Elev's

1-35W R/W Fence

Remove Brick Stack

Proposed Structure

Exist. 6'x11' Rec. Conc. Box W. Int. Offset Elev. With 3'x3' Brick M.H. Stack

Horiz. Conc. Encasement (Existing)

Flow

Flow (Existing) 36" V.C.P. SANITARY SEWER MAIN @ 0.05% GRADIENT

F.L. = 78.78

F.L. 78.63

F.L. = 78.50

F.L. = 78.42

Project Limits

NOTE:
Storm Water Pond Surface Elev. = 76.6 On 1-8-80

95 90 85 80 75

6 7 8 9 10 11 12 13 14 15

PLAN SURVEYED PLOTTED CHECKED NOTE BOOK ALIGNMENT CHECKED NO. R.O.W. PARCEL NO.

PROFILE SURVEYED PLOTTED CHECKED H.M.'s NOTED STRUCTURE NOTATIONS MADE NO.

DATE

VICINITY
PLAN AND PROFILE
For 36" Sanitary Sewer Crossing
PROPOSED INDUSTRY TRACK EXTENSION
Santa Fe Midland Industrial District
Wichita, Kansas
MOEHRING & ASSOCIATES
CONSULTING ENGINEERS
WICHITA

PLATE I - PLAN - PROFILE - F.A.S.
CLEARPRINT PAPER CO., S.F. CAL.
NO. 1000H-1

FILMED FROM THE BEST AVAILABLE COPY

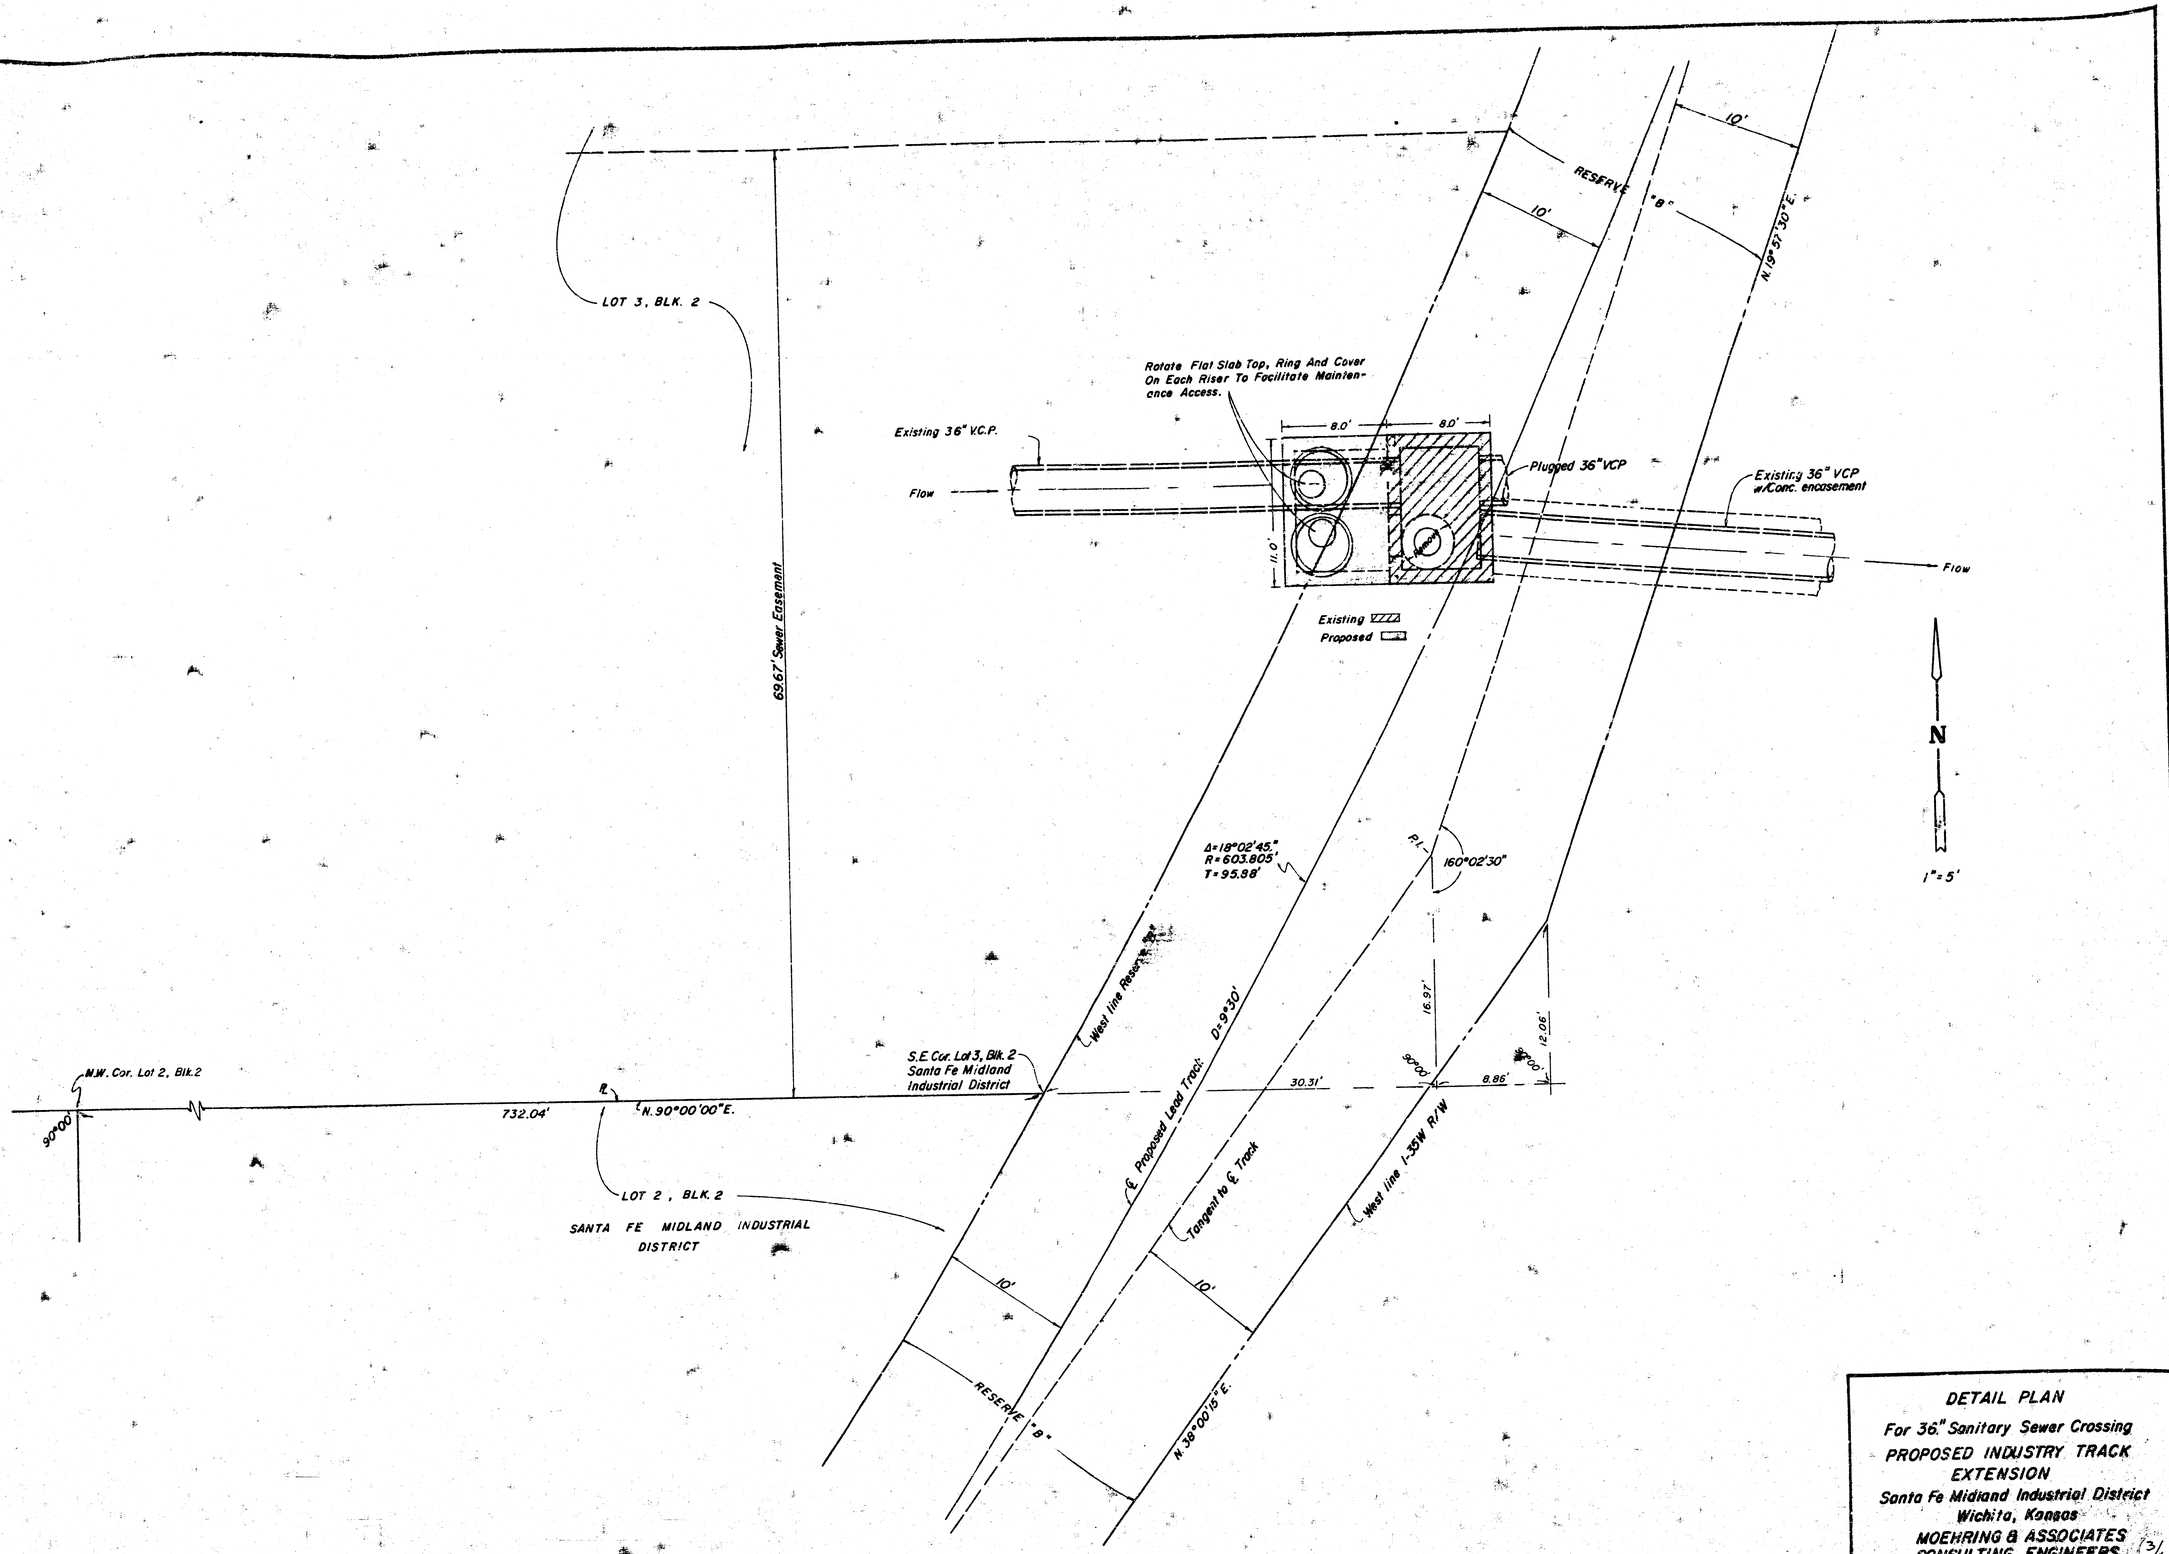

DETAIL PLAN
For 36" Sanitary Sewer Crossing
PROPOSED INDUSTRY TRACK EXTENSION
Santa Fe Midland Industrial District
Wichita, Kansas
MOEHRING & ASSOCIATES
CONSULTING ENGINEERS
WICHITA
3/4
SHEET 3

FILMED FROM THE BEST AVAILABLE COPY

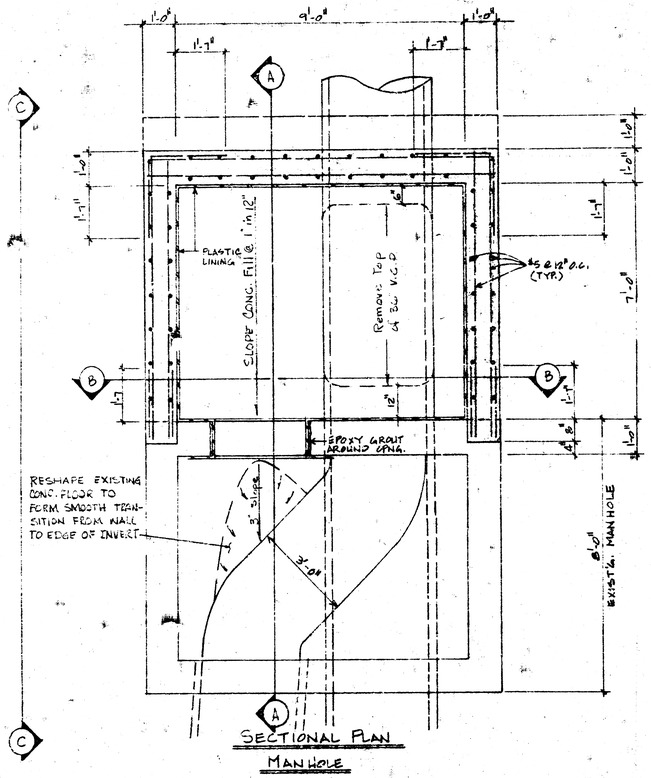

SECTIONAL PLAN
MANHOLE

NOTE

MINIMUM CLEARANCES FOR REINFORCING STEEL FROM SURFACE OF CONCRETE:

ROOF - 1½"
WALLS - 2"
FOOTINGS - 3"

CONCRETE TO BE 3000# MIX.

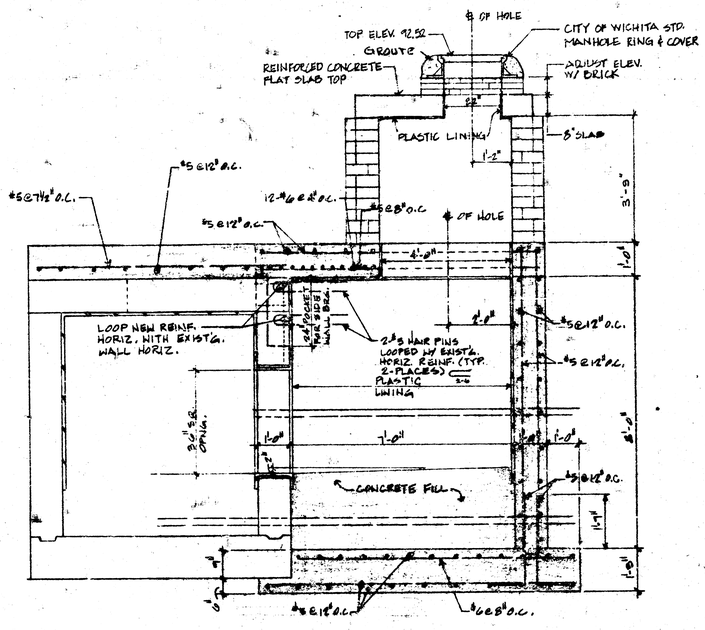

SECTION A-A
MANHOLE

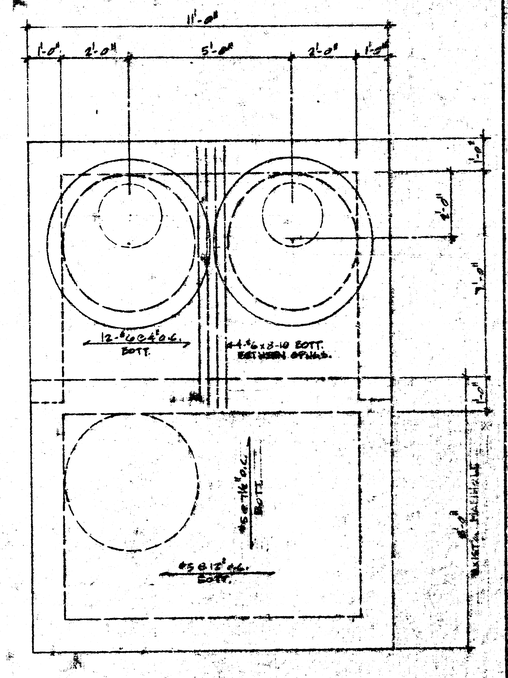

PLAN
MANHOLE

QUANTITIES

STRUCTURAL CONCRETE - 17.03 CU YDS. (NOT INCLUDING STACKS)
PLAIN CONCRETE FILL (BASE) - 4.11 CU YDS.

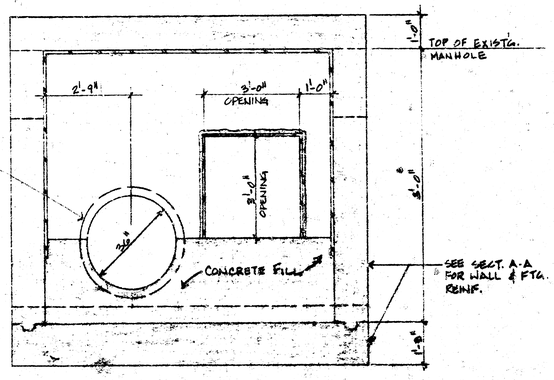

SECTION B-B
MANHOLE

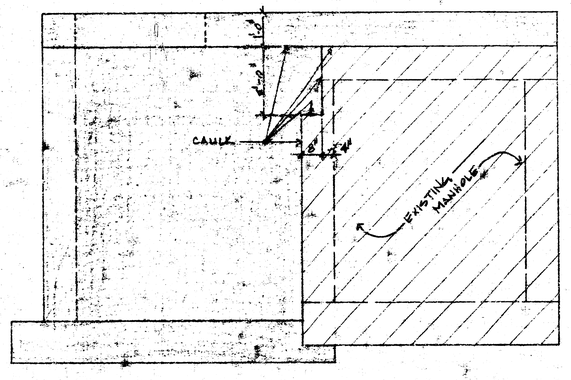

SECTION C-C WALL ELEVATION
MANHOLE

HARTWELL - JANTZ ENGINEERING
357 LULU
WICHITA, KANSAS 67211

RICHARD HARTWELL LICENSED 1809 KANSAS PROFESSIONAL ENGINEER

REINFORCED CONCRETE STRUCTURAL DETAILS

SCALE: 1/4" = 1'-0" | ASSEMBLY NO. | CONTRACT NO.
DATE: 4-10-80 | DRAWING NO.
BY: HARTWELL - JANTZ ENGINEERING | SHEET NO. 4/4

FILMED FROM THE BEST AVAILABLE COPY