AIR CAPITOL PRINTING
SANITARY SEWER EXTENSION
PROJNO 468-76245800 01-000-000-012

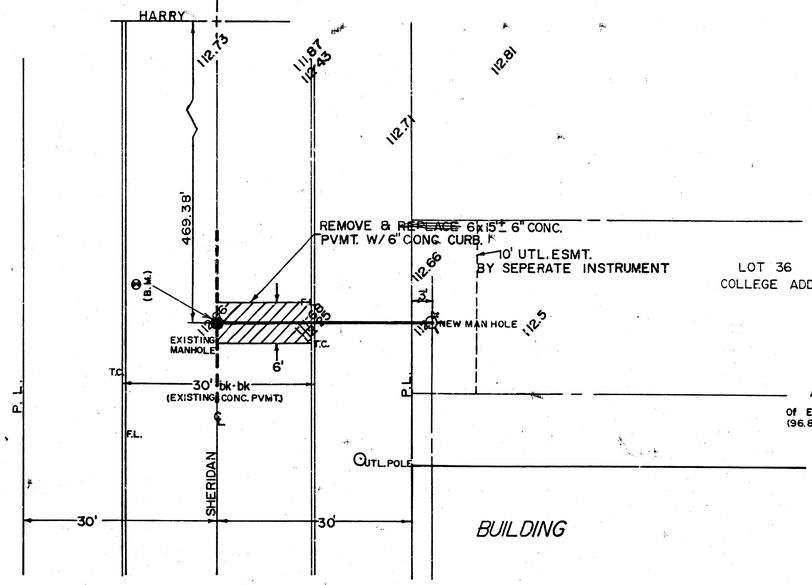

N

SCALE 1"=10'

BENCH MARK
Assume Elev. 100.00 on ℄
Of Existing Manhole At STA 0+00
(96.82 City Of Wichita Datum)

LOCATION MAP

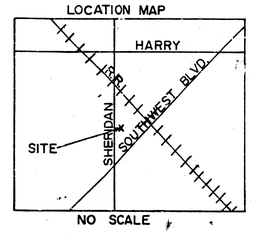

NO SCALE

NOTE TO CONTRACTOR

This project will be constructed under the supervision of the CITY ENGINEER and conforming to the SPECIFICATIONS of the CITY OF WICHITA. The CONTRACTOR will pay the City of Wichita for costs of plan review, inspection and testing per contract.

MICHAEL D. HARDING LICENSED 9399 KANSAS PROFESSIONAL ENGINEER

APPROVED AS NOTED
By CITY ENGINEER OF WICHITA
Sanitary Sewers CJB 3/25/85
Storm Sewers
Driveway Approaches

PLAN LINE I

PROFILE LINE I

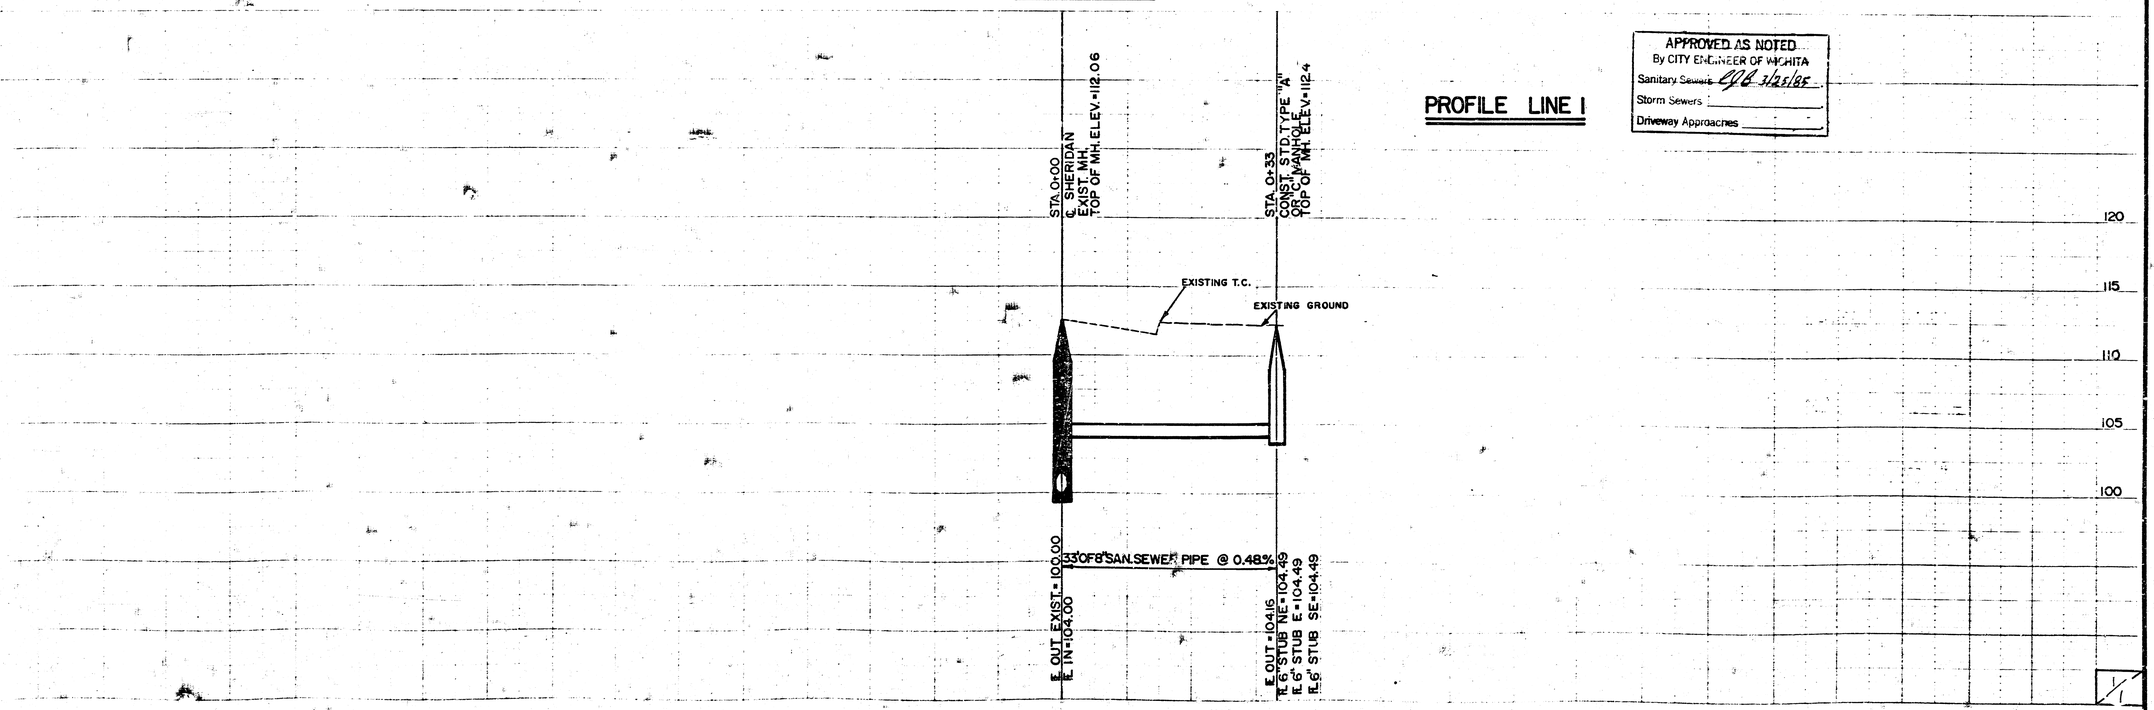

1/1

M.K.E.C.

14 8 1 4