SERVING PART OF LOT 1
AIR PARK THIRD ADDITION
PROJ.NO.468-76-245-80001-000-000-011

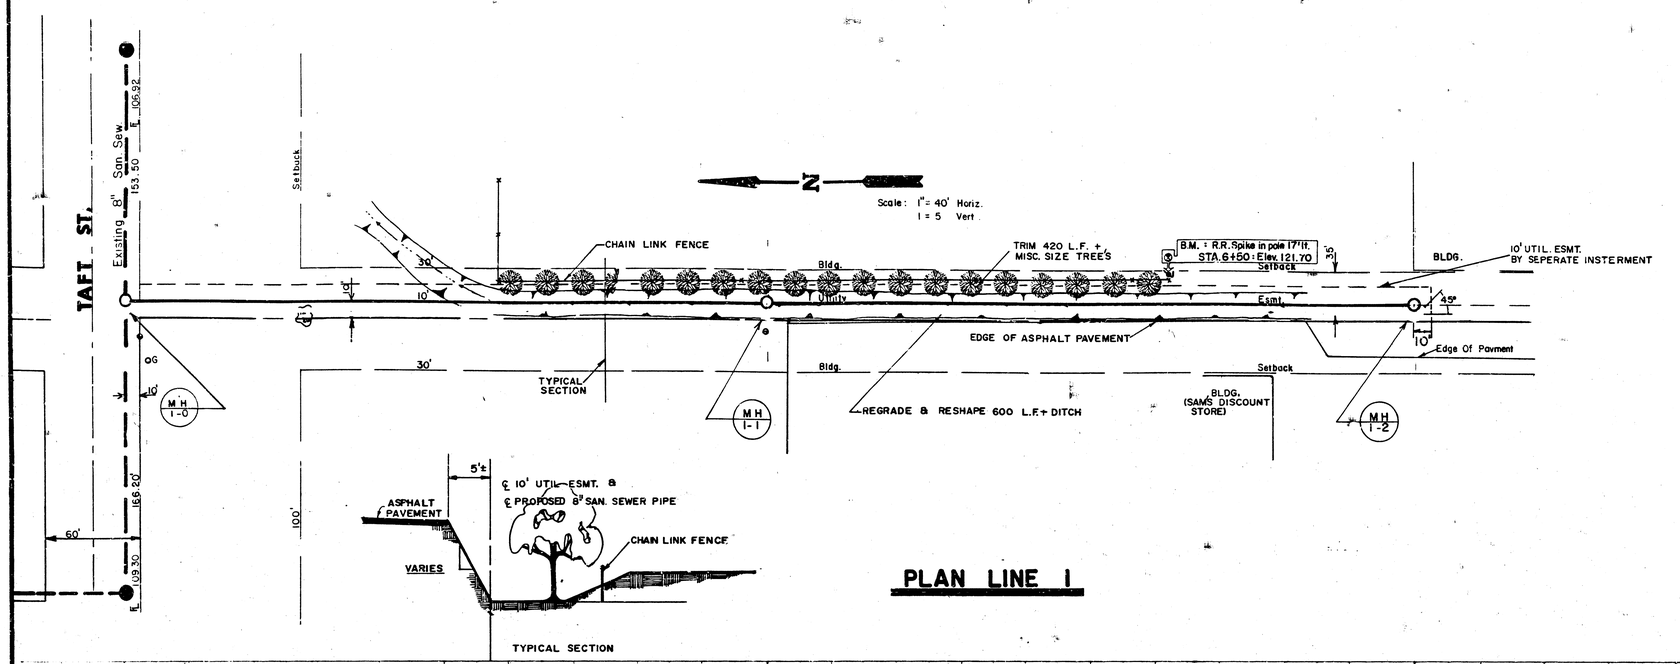

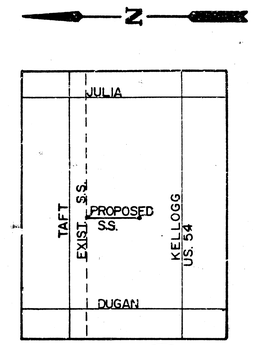

MICHAEL D. HARDING
LICENSED
9399
KANSAS
PROFESSIONAL ENGINEER

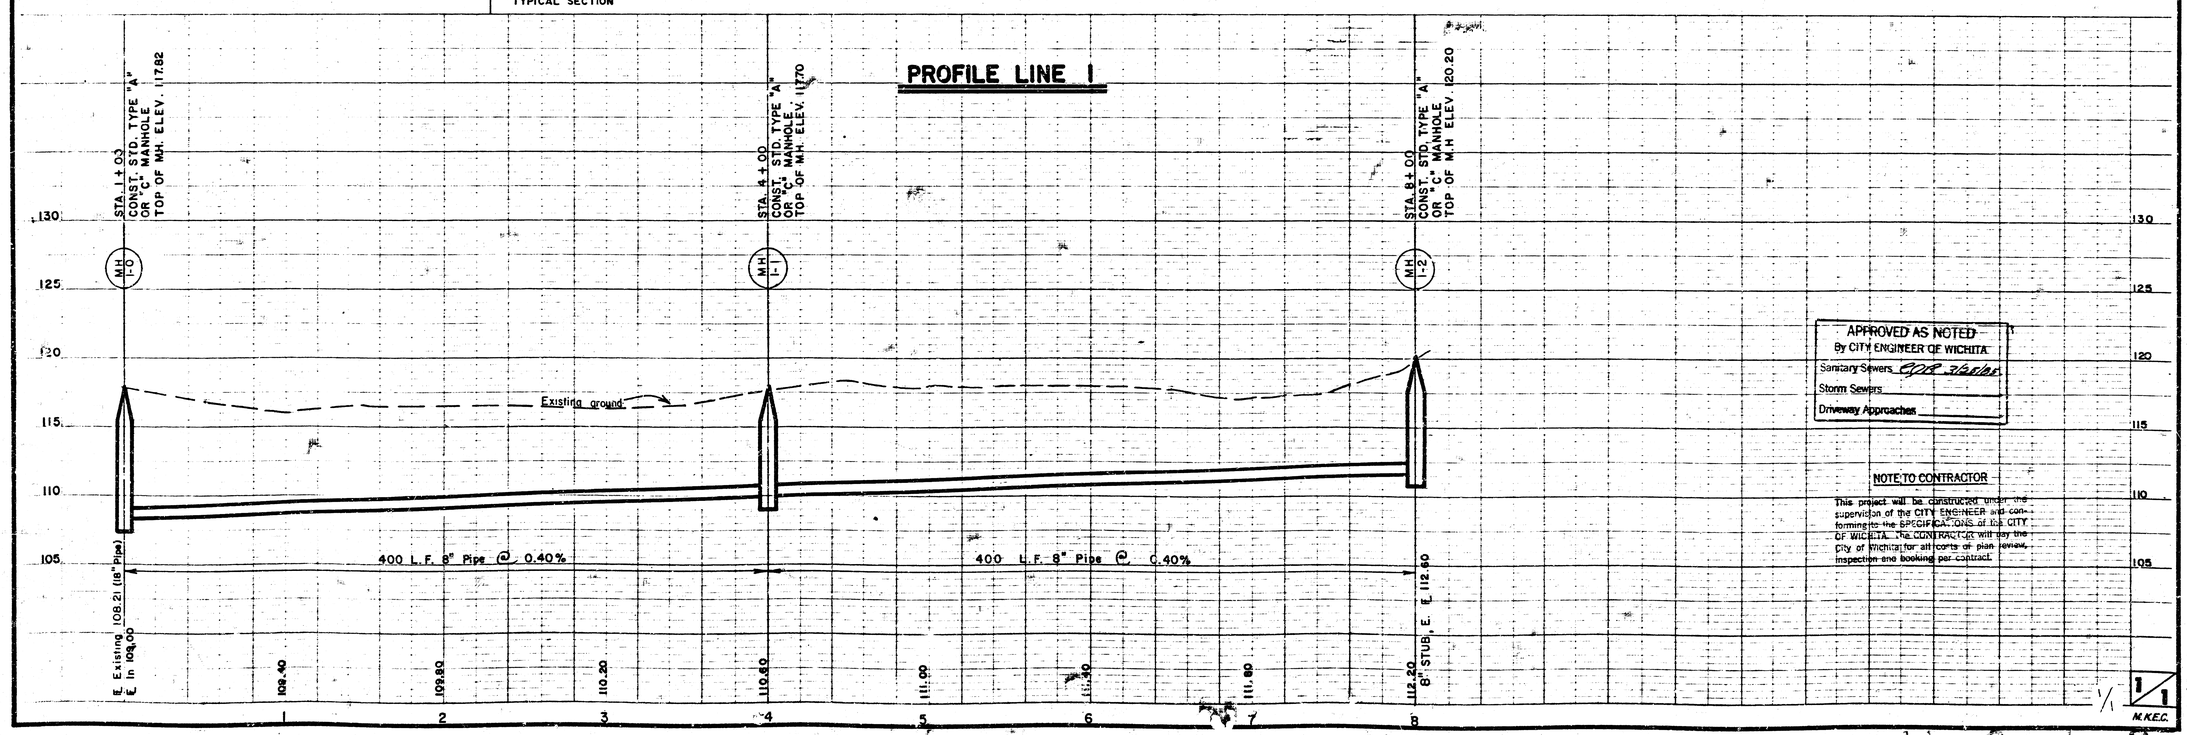

APPROVED AS NOTED
By CITY ENGINEER OF WICHITA
Sanitary Sewers
Storm Sewers
Driveway Approaches

NOTE TO CONTRACTOR

This project will be constructed under the supervision of the CITY ENGINEER and conforming to the SPECIFICATIONS of the CITY OF WICHITA. The CONTRACTOR will pay the City of Wichita for all costs of plan review, inspection and booking per contract.

1/1
M.K.E.C.