


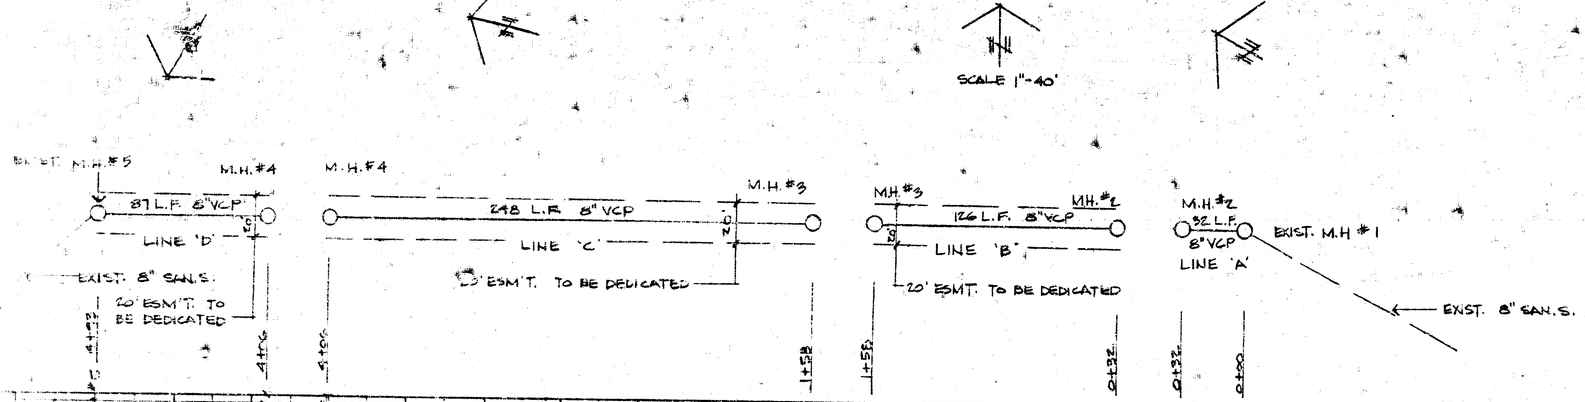


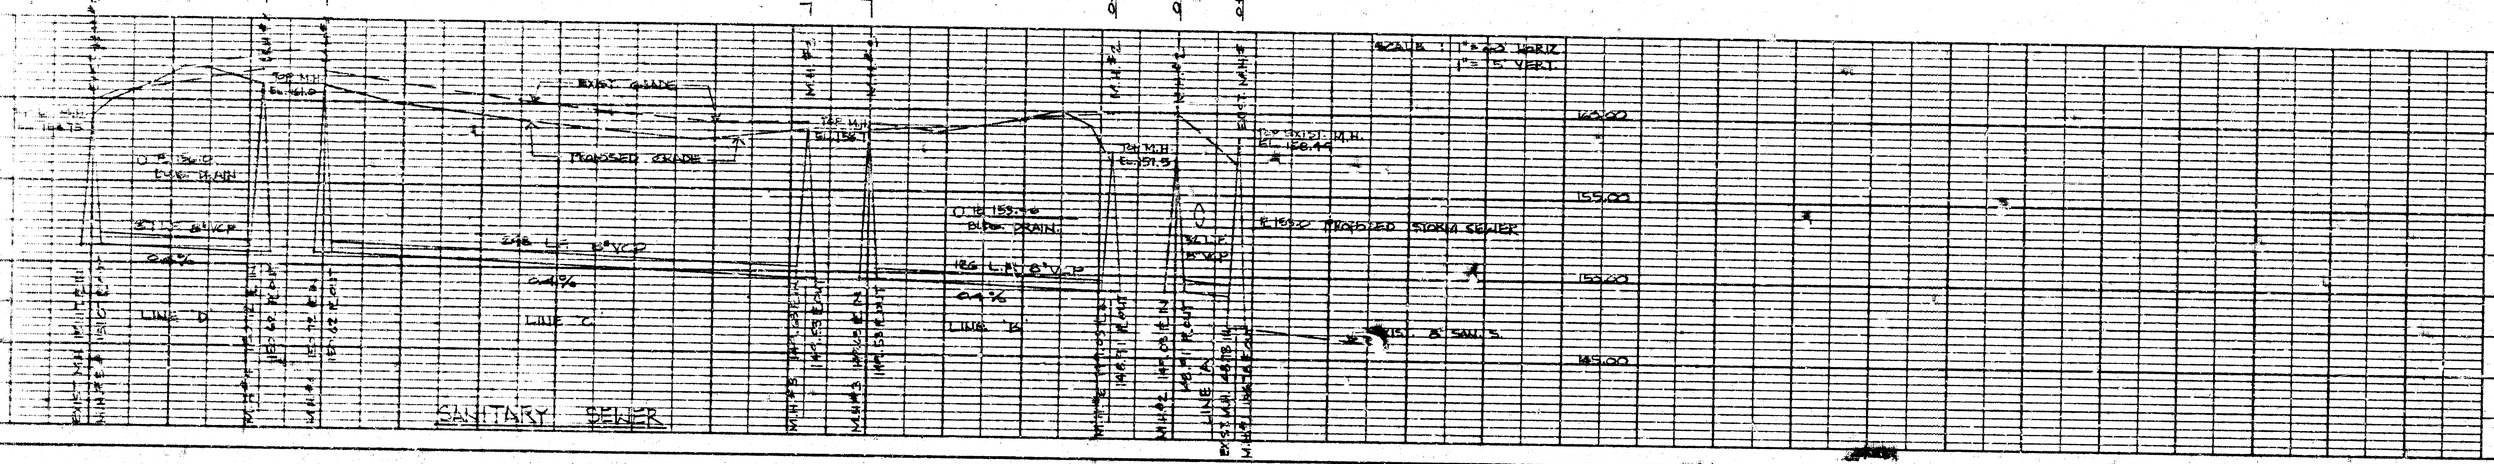

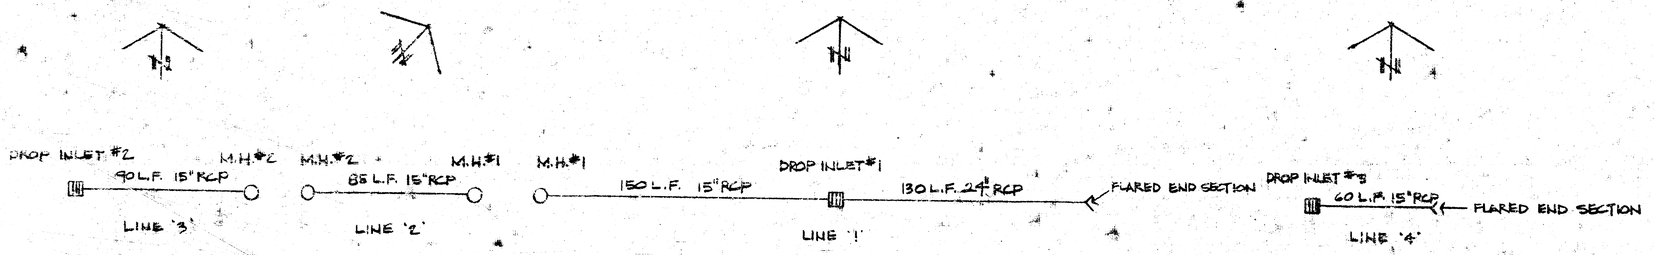

NOTE:
ALL INLETS, MANHOLES, AND OUTFLOW STRUCTURES TO BE BUILT TO CITY OF WICHITA STANDARDS & SPECIFICATIONS.

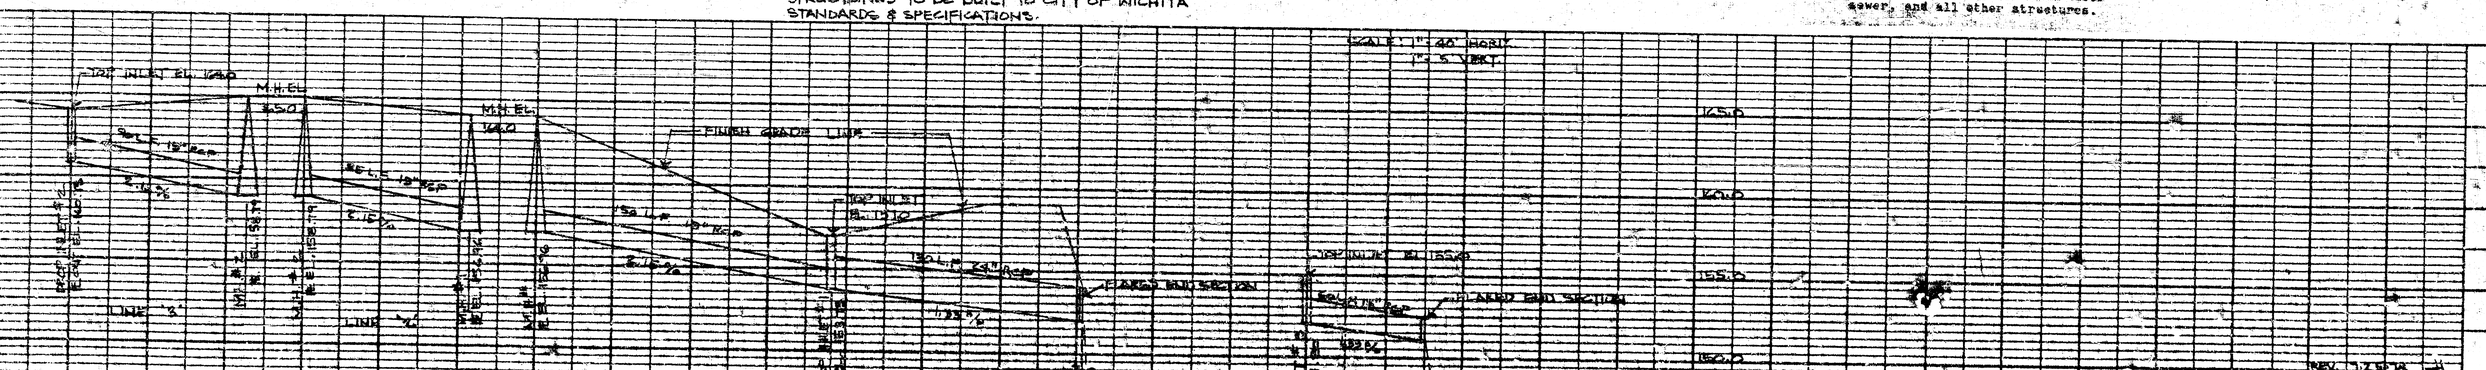

CITY OF WICHITA PROJECT NO. 468-76-245-80543-000-000-008

XEROX BUILDING - AULL'S FIRST EDITION
TRANSAMERICAN INVESTMENT PROPERTIES INC
7-11-78

NOTE:
Contact George Wilton (268-4559) for inspection of storm water sewer with regard to construction and location of end sections, and acceptable pipes. Inspection of storm water sewer, and all other structures.

12-2-80

XEROX BUILDING · ALLIS FIRST EDITION

dobson kuhnel and pangenberg aia architects and planners, pa

