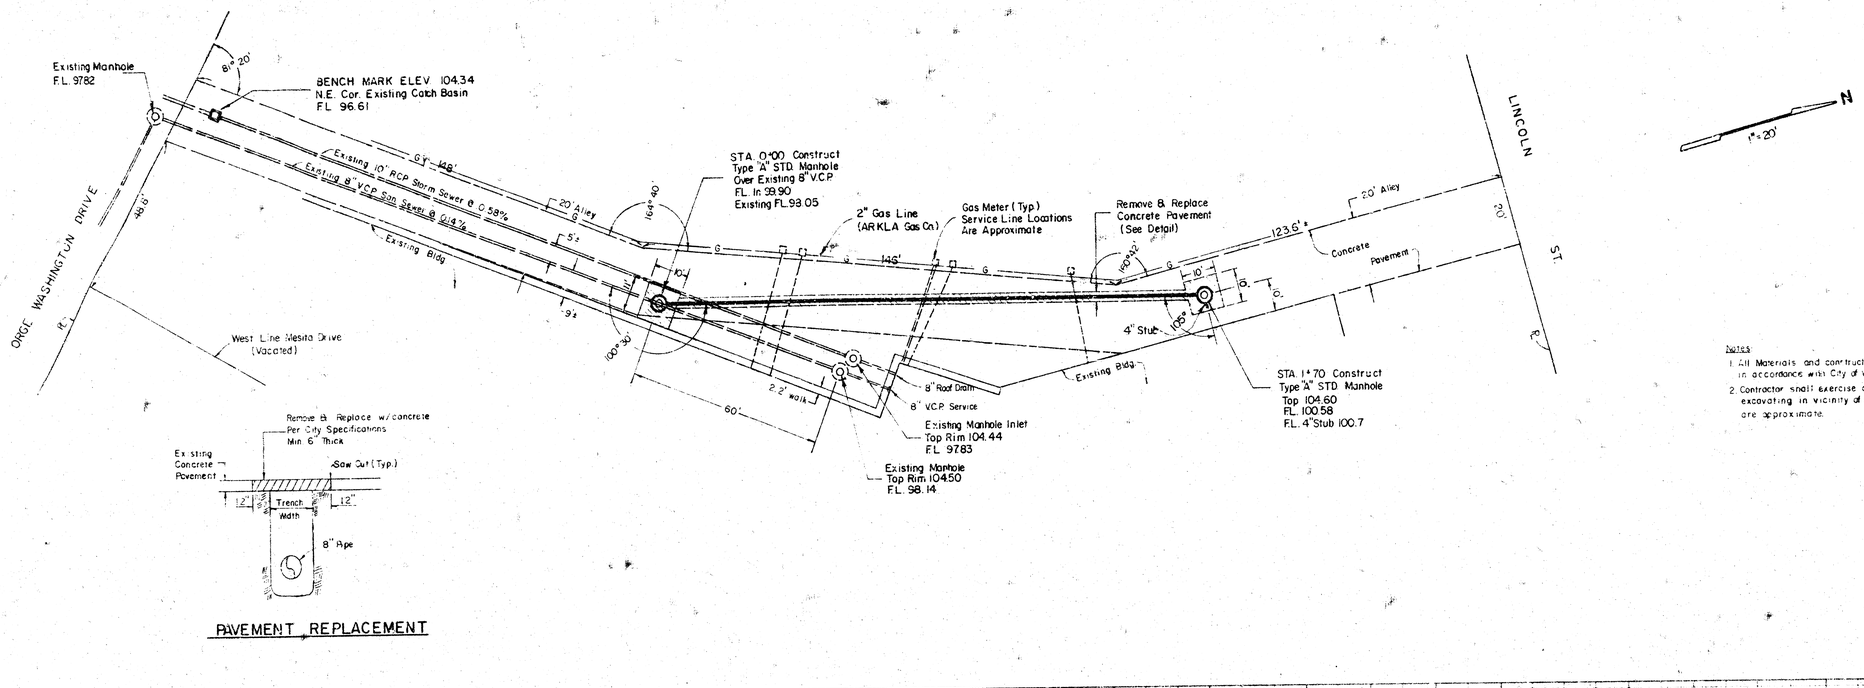

Notes:
1. All Materials and construction to be in accordance with City of Wichita specifications.
2. Contractor shall exercise caution where excavating in vicinity of gas service lines. Locations are approximate.

1-15-79

PAVEMENT REPLACEMENT

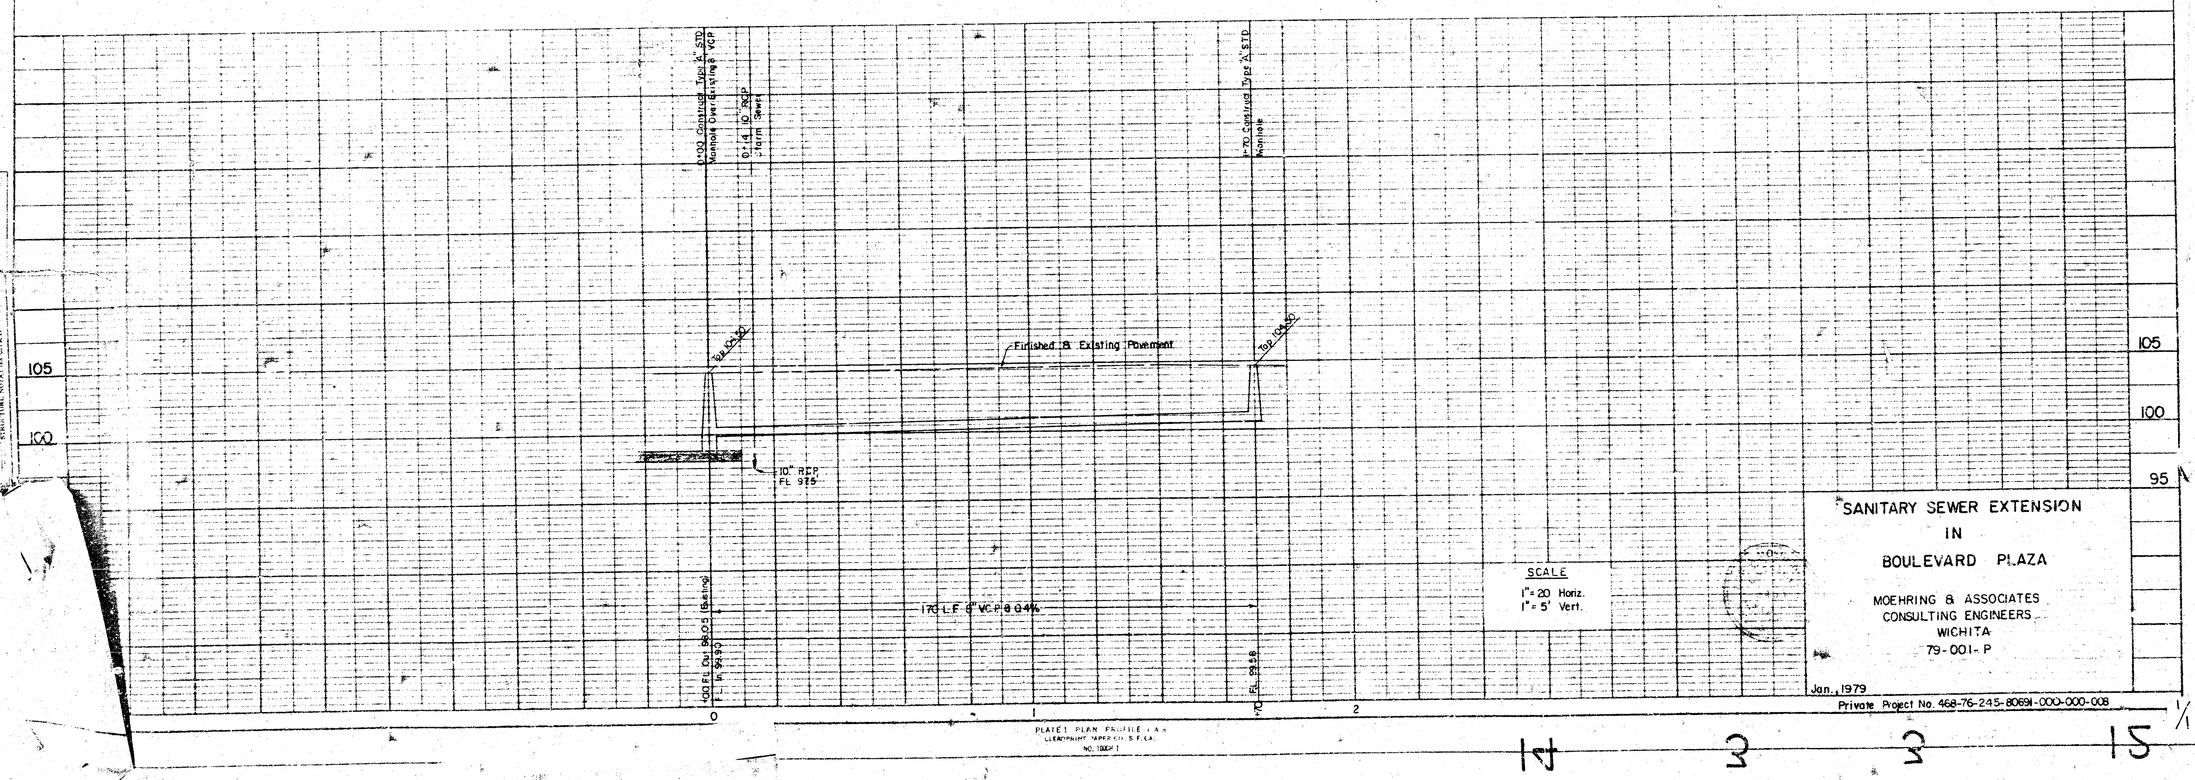

SCALE
1" = 20 Horiz.
1" = 5' Vert.

SANITARY SEWER EXTENSION
IN
BOULEVARD PLAZA

MOEHRING & ASSOCIATES
CONSULTING ENGINEERS
WICHITA
79-001-P

Jan., 1979

Private Project No. 468-76-245-80691-000-000-008

PLATE 1 PLAN PROFILE
LEAVENWORTH SEWER SYS. E.L.A.
NO. 100-P-1

1/1

1d 3 3 15

FILMED FROM THE BEST AVAILABLE COPY