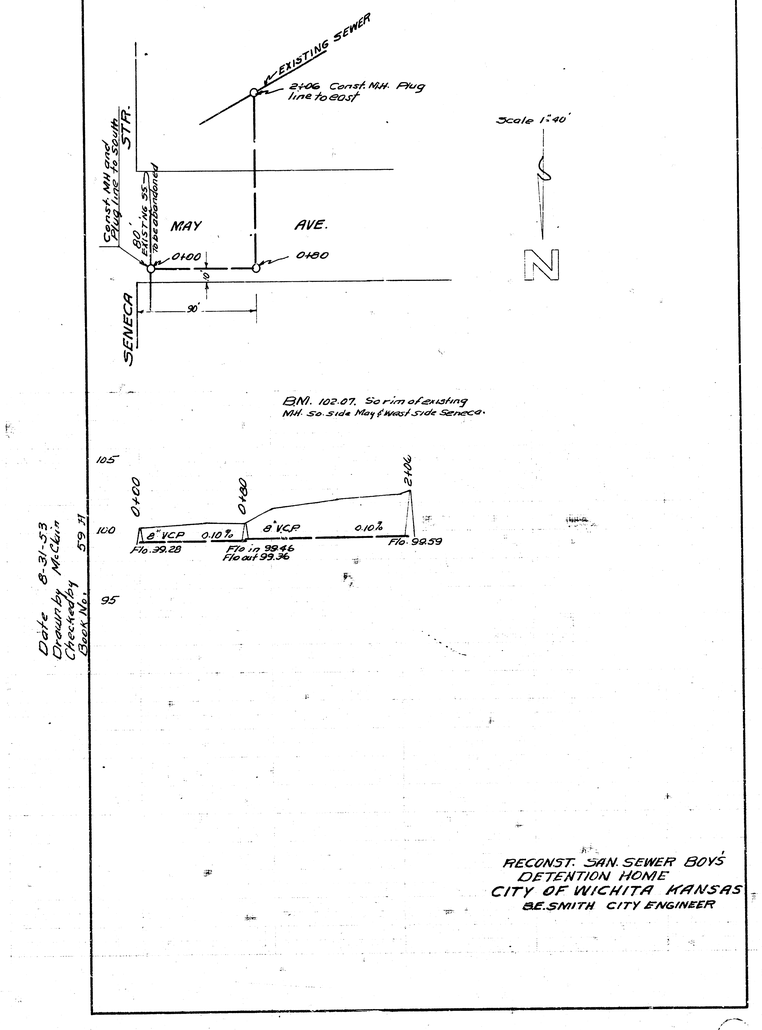

EXISTING SEWER
24"ø Const. MH. Plug line to 60 sf.
Const. MH. and Slug Line to South
STR.
60.1' ive 35 to be abandoned
MAY
AVE.
0+00
0+80
SENECA
90'
Scale 1:40'
N
BM. 102.07. So rim of existing MH. So. side May & West side Seneca.
105
100
95
59.31
0+00
0+80
2+06
8" V.C.P. 0.10%
8" V.C.P. 0.10%
Flo. 99.28
Flo in 99.46
Flo out 99.36
Flo. 99.59
Date 8-31-53
Drawn by McClain
Checked by
Book No.
RECONST. SAN. SEWER BOYS DETENTION HOME
CITY OF WICHITA KANSAS
B.E. SMITH CITY ENGINEER