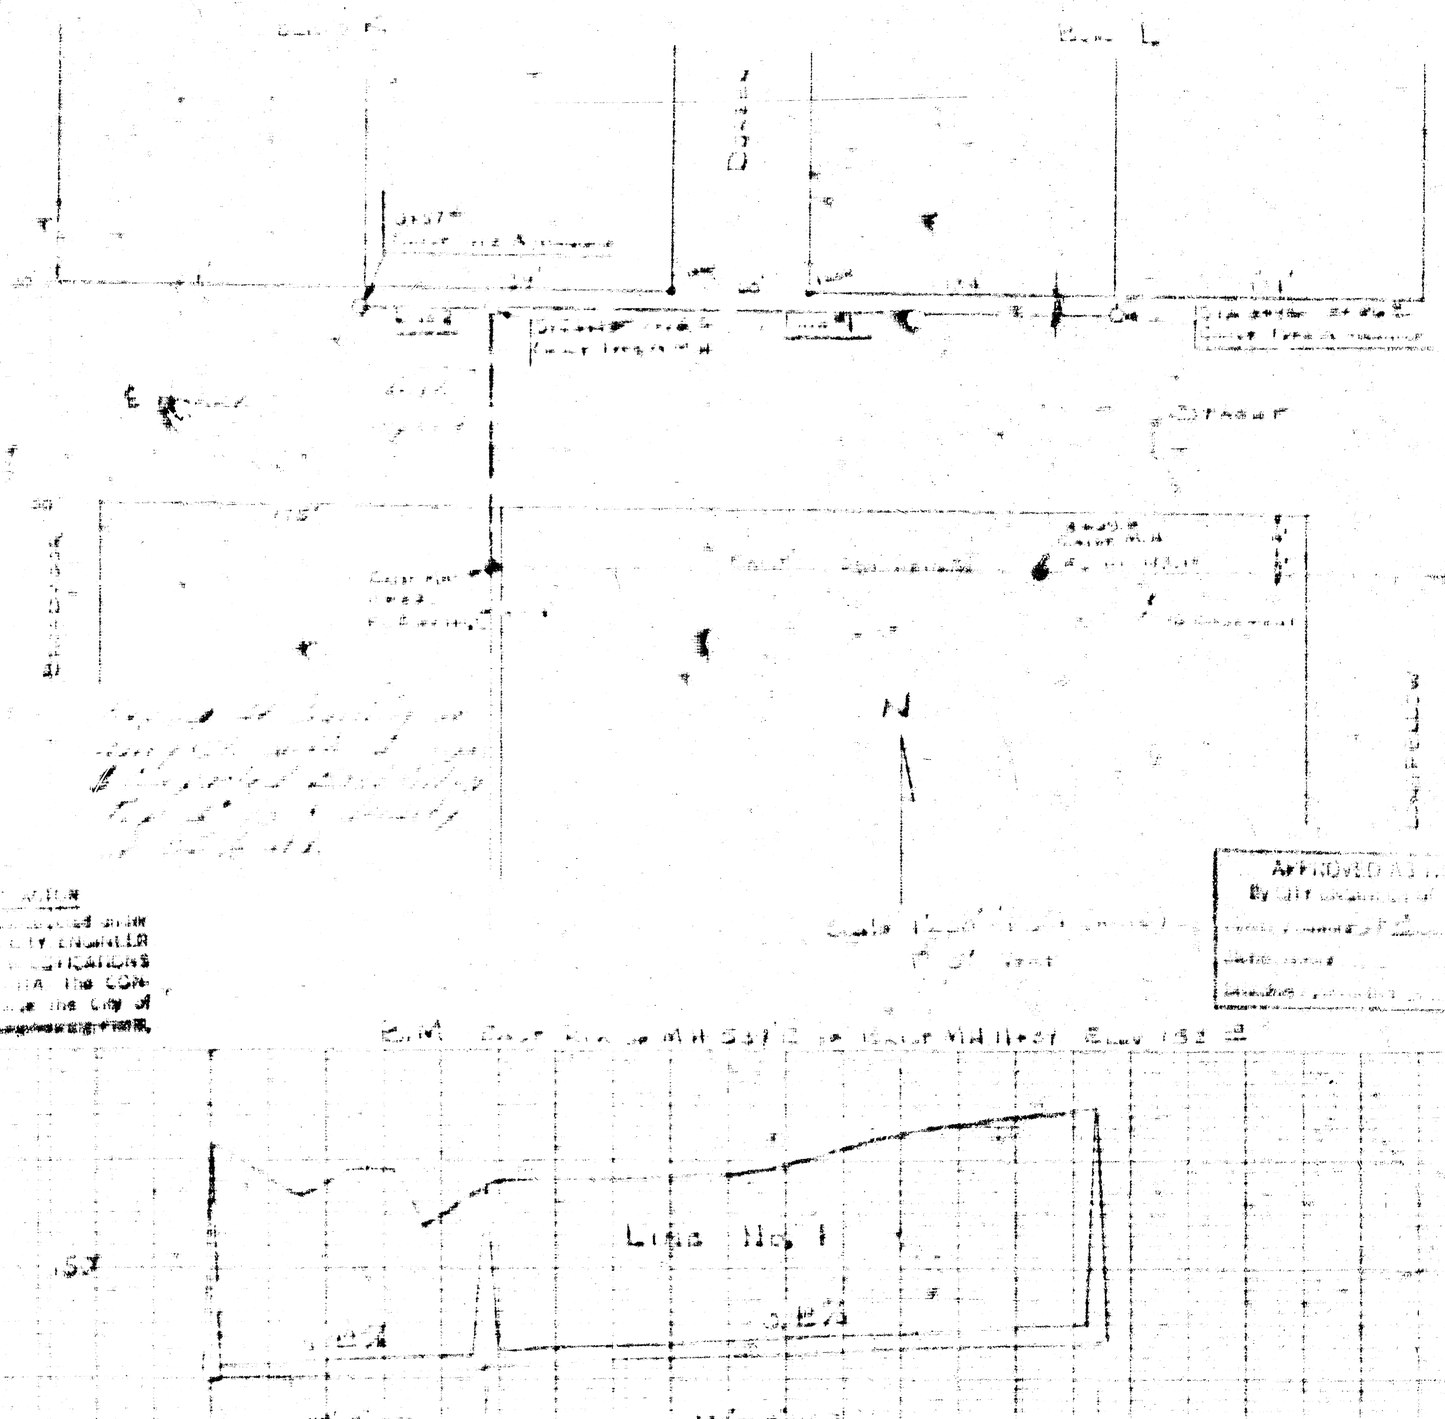

Line No. 1
155
150
145
NOTE TO
APPROVED AS TO
EASTERN SEWER EXTENSION
FOR
BROADMOOR ADDITION
TO
CITY OF