
PLAN

PROFILE

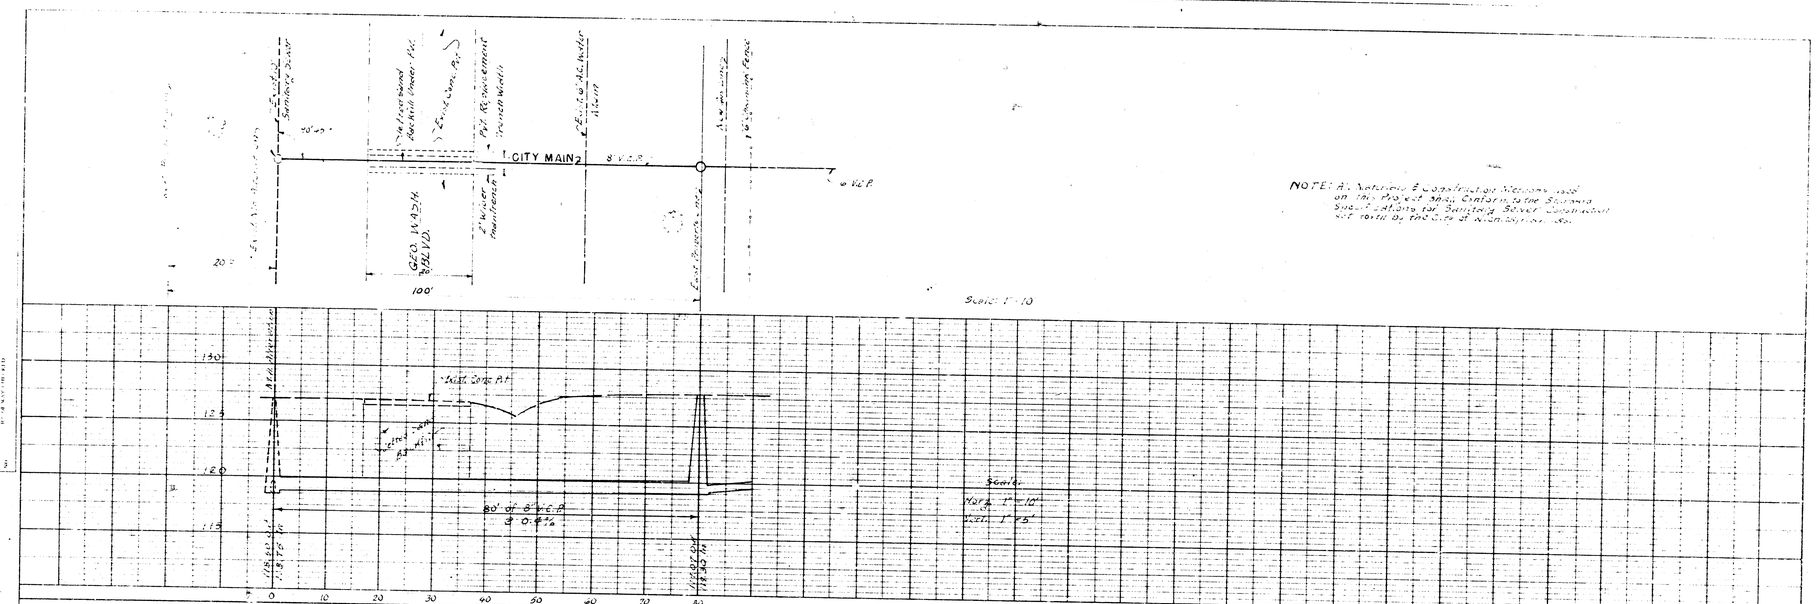

NOTE: All materials & construction methods used on this Project shall conform to the Standard Specifications for Sanitary Sewer Construction set forth by the City of Wichita, Kan.

K-37

CESSNA EMPLOYEE'S ACTIVITY CENTER
WICHITA, KANSAS
SANITARY SEWER EXTENSION
CITY MAIN & BUILDING MAIN

THE EDIGER ENGINEERING COMPANY
WICHITA, KANSAS
1967

PLATE 2 - PLAN - PROFILE