R. Dallas
R. Coons 11/79

Sta 1+70.5 Const.
Std. M.H. Type "A" or "C"

Sta 4+30 Const.
Std. M.H. Type "A" or "C"

Sta 7+30 Const.
Std. M.H. Type "A" or "C"

Sta 8+00

49°10'

Sta 0+00
Exist. M.H.

240'±

195'±

N

Scale Plan 1" = 40'
Profile 1" = 40' Horz.
1" = 5' Vert.

APPROVED AS NOTED
BY CITY ENGINEER OF WICHITA
Sanitary Sewers 11-5-79
Storm Sewers
Division of Construction

NOTE TO CONTRACTOR
This project will be constructed under the supervision of the City Engineer and according to the specifications of the City of Wichita, Kansas.

B.M. 121.05 City Std. Disc 34' N.W. of ℄ of two lanes of conc. pavement on K-42 Highway and 6' E. of back of walk curb to island N. on Hoover.

B.M. 112.72 "a" cut in SW. corner of farthest S. headwall at SE. corner of SE. Parking Lot at Cessna Wallace.

PROFILE

Sta 0+00 Exist. M.H.
Sta 1+70.5 Const. Std. M.H. Type A or C
Sta 4+30 Const. Std. M.H. Type A or C
Sta 7+30 Const. Std. M.H. Type A or C
Sta 8+00

120
115
110

111.08 Flo Out
111.93 Flo In
111.45
111.44 Flo Out
111.32 Flo In
111.85
112.15
112.55
112.60 Flo
112.75
113.05
113.35
113.48 Flo
113.85

800 L.F. of 8" P.V.C. Pipe @ 0.30 % Grade

0 1 2 3 4 5 6 7 8

K&E PLATE 1. PLAN-PROFILE
KEUFFEL & ESSER CO.
48 7008 MADE IN U.S.A.

DONALD E. SCHIEBEL
6311
REGISTERED
PROFESSIONAL ENGINEER

Sheet 1 of 2

SANITARY SEWER EXTENSION FOR CESSNA WALLACE PLANT AT K-42 AND HOOVER 1/2
CITY OF WICHITA, KANSAS
DEAN SELLERS — CITY ENGINEER
PROJ. NO. 468-76-245-80846-000-000-008

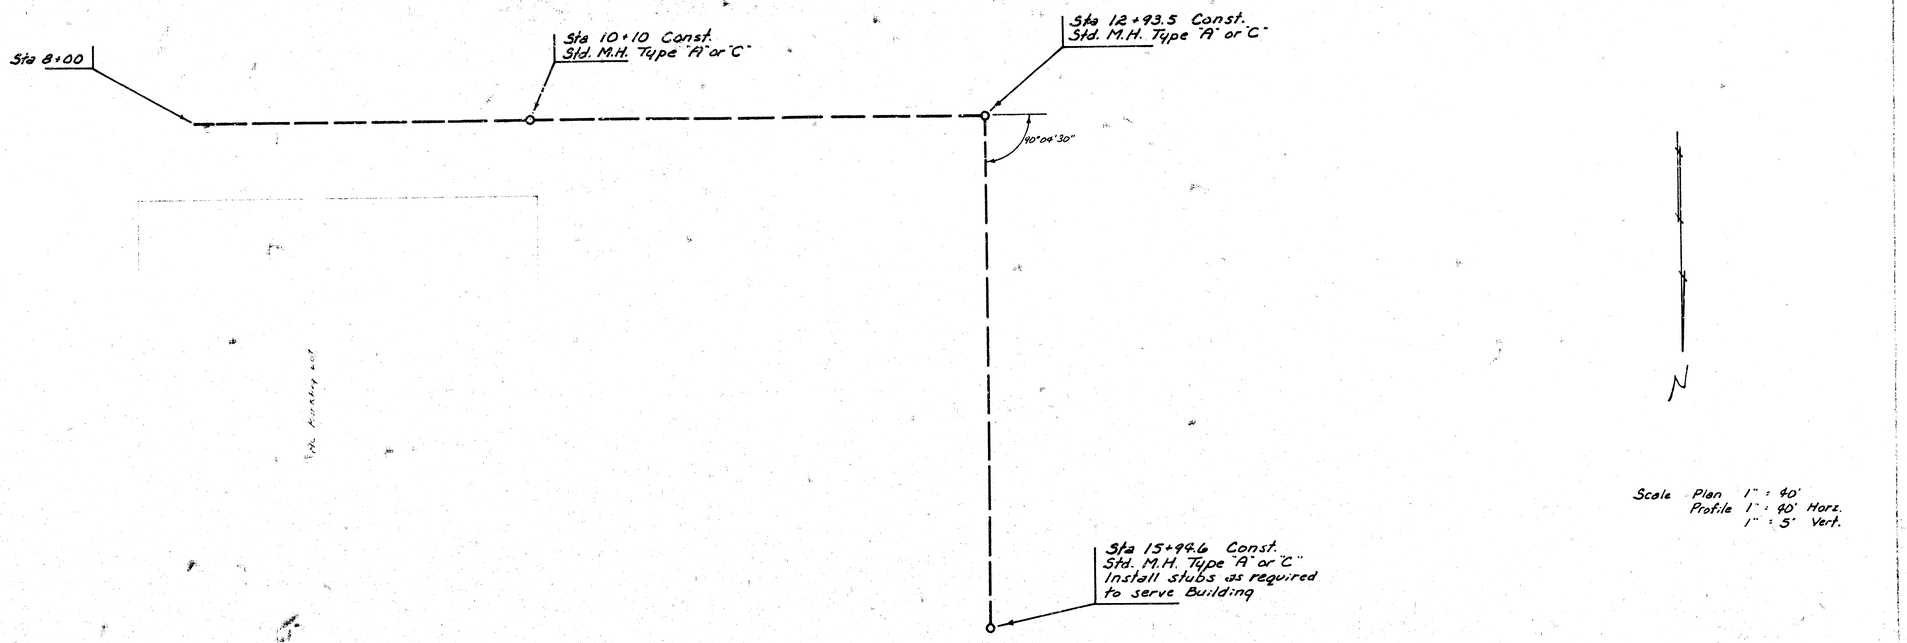

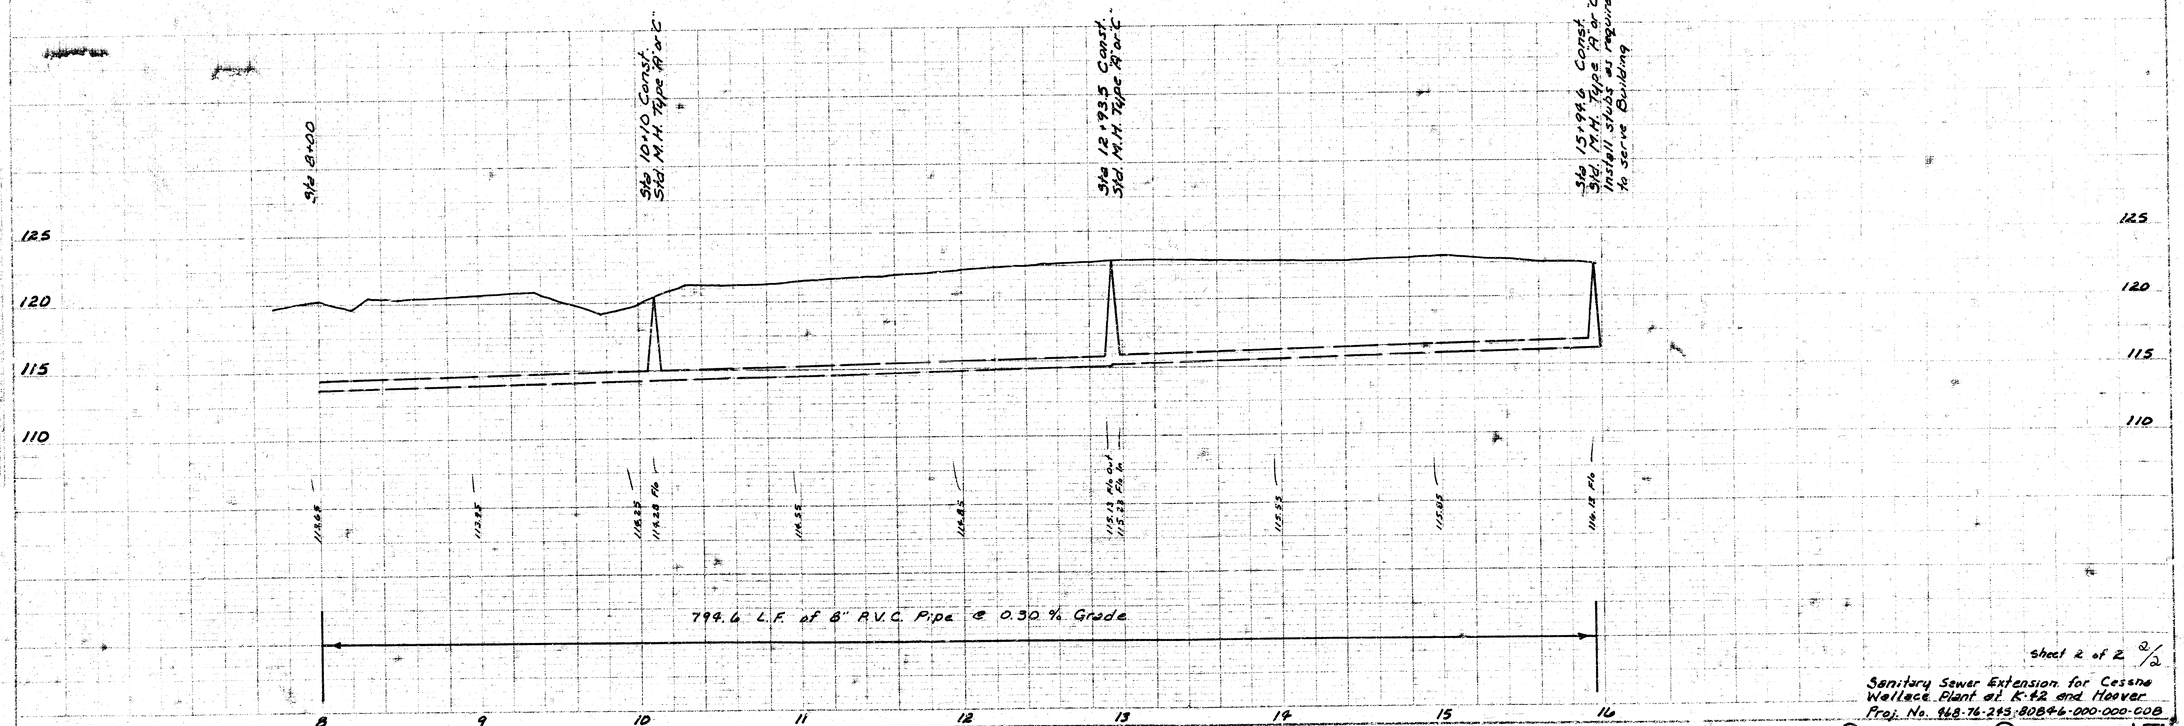

K&E PLATE 1, PLAN PROFILE
KEUFFEL & ESSER CO.
48 7005 MADE IN U.S.A.

sheet 2 of 2 2/2

Sanitary Sewer Extension for Cessna
Wallace Plant at K-42 and Hoover
Proj. No. 448-76-243-8084-6-000-000-008

14 2 2 15