

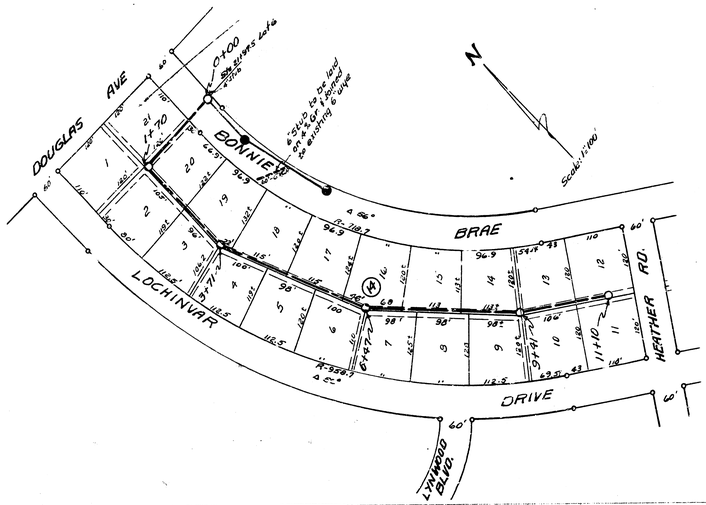


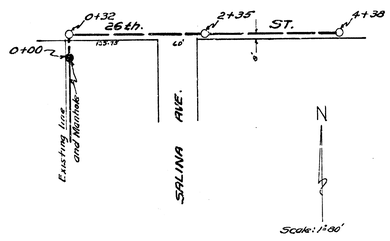

B.M. 151.73' on top west hand rail post S.S. R.C.B.C. 150' east Bonnie Brae.

B.M. 125.74 So. rim M.H. 0+00

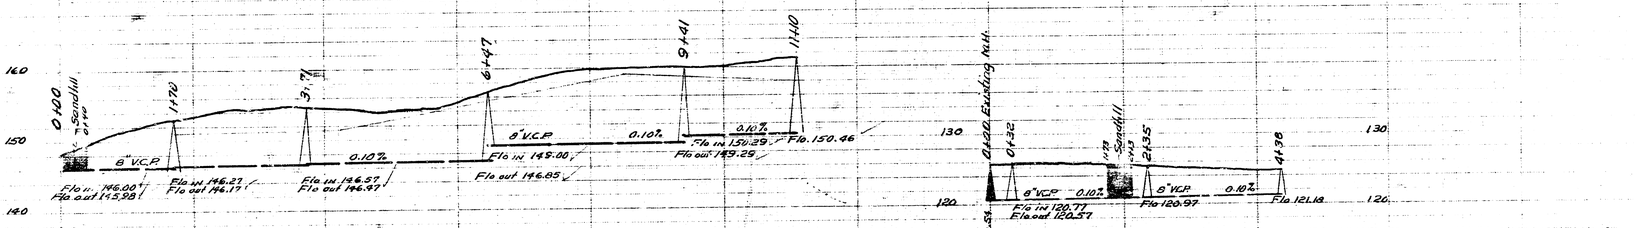

Engineer Note: Check elev. of sewer at the house on Lot 1 if it can be serviced with a 6" line at the rear of the lot. Disregard the 6" stub in Bonnie Brae.

LAT. 5 W.I.S.
CITY OF WICHITA KANSAS
B.E. SMITH CITY ENGINEER
Proj No. C-23-59

HENRY ROE CLOUD SCHOOL
CITY OF WICHITA KANSAS.
PRIVATE SEWER
B.E. SMITH CITY ENGINEER

Date 11-24-53
Drawn by M.E. Cain
Checked by
Revised by J.H.K. Hess.