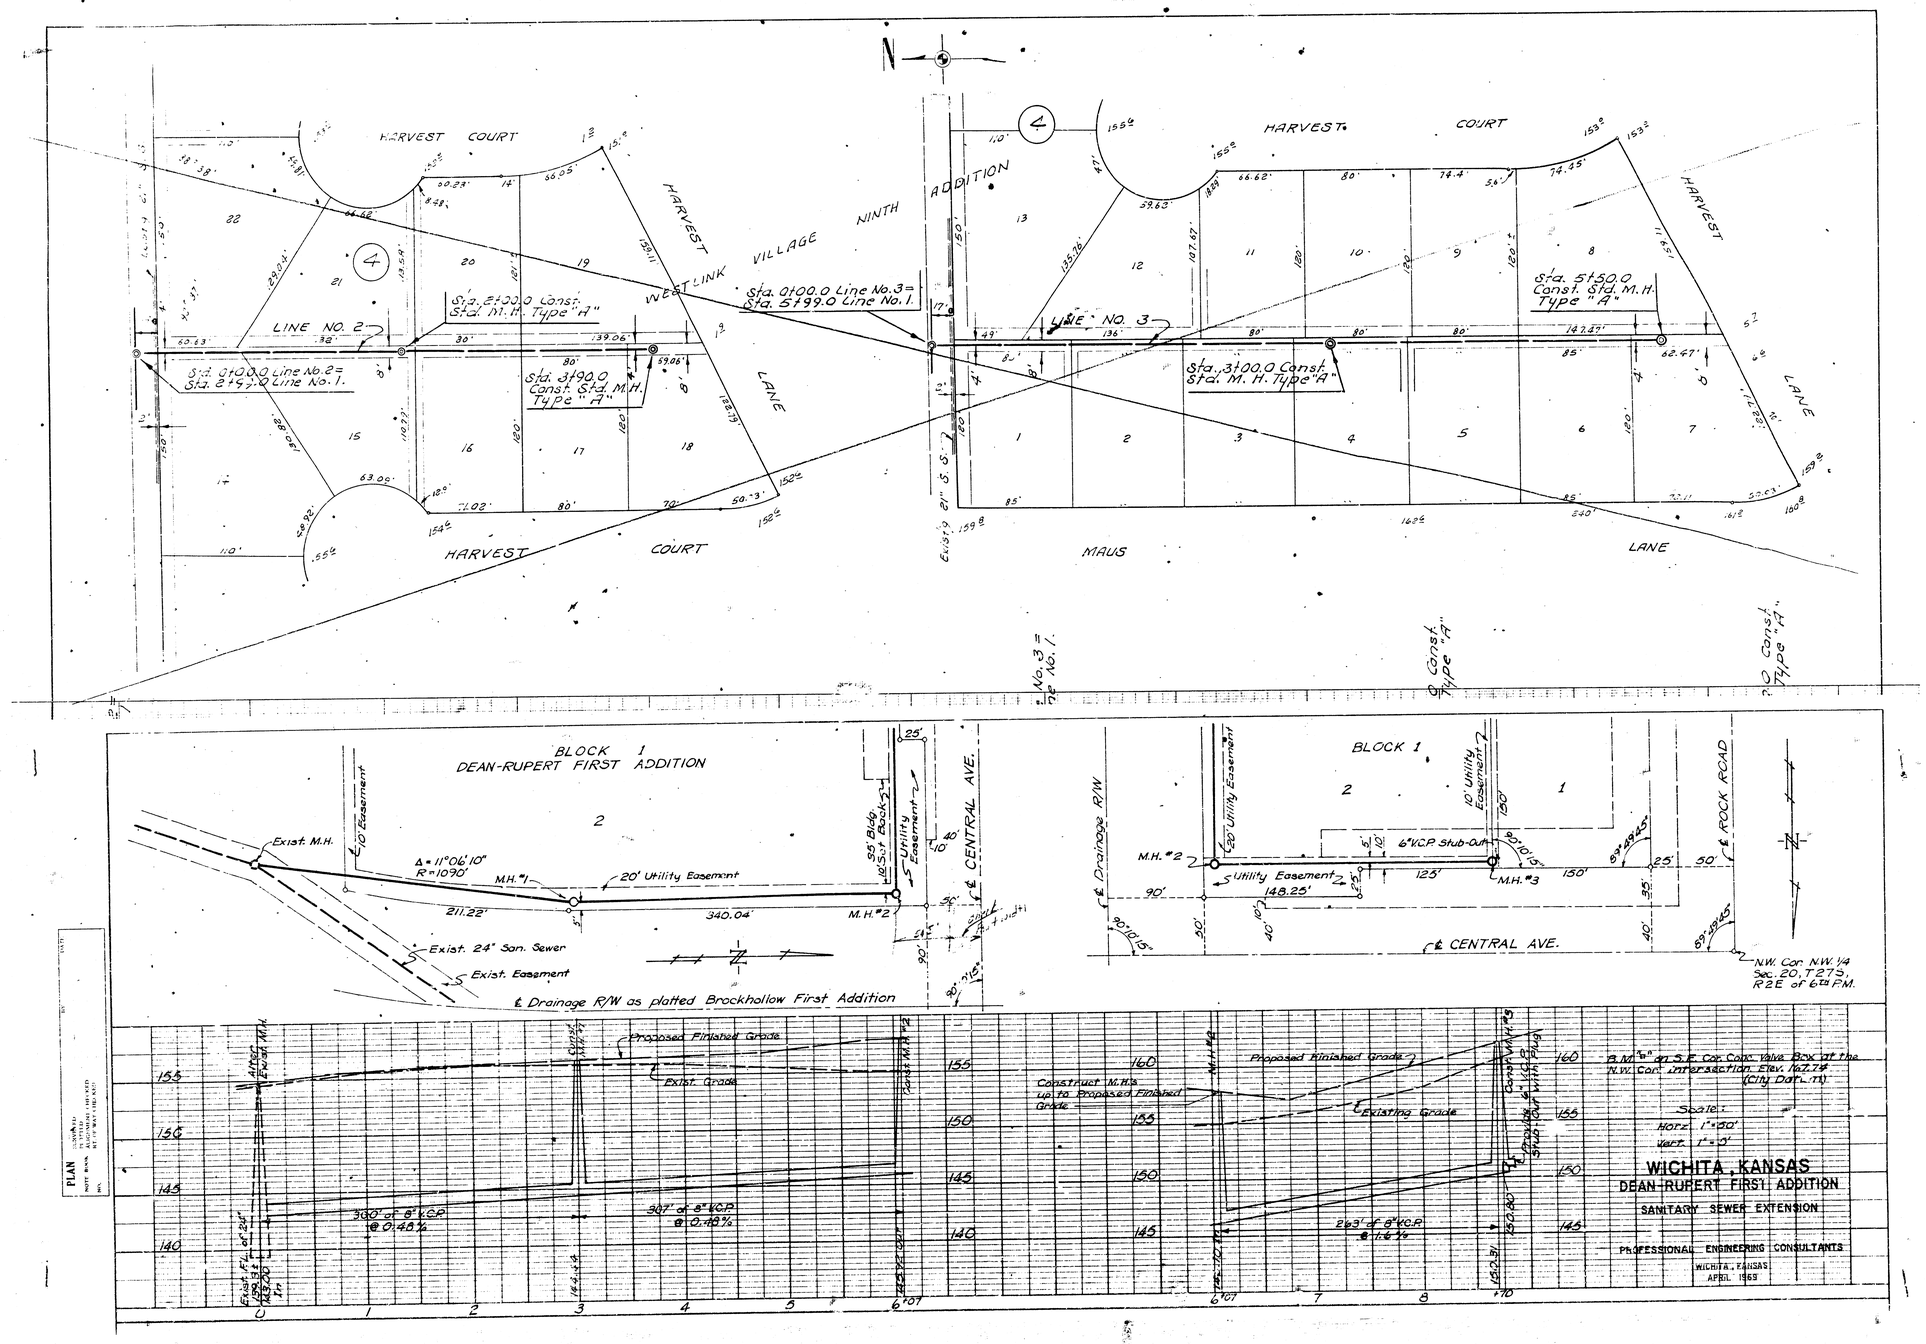

PLAN

DATE
BY
CONSTRUCTED TO STREET GRADE ESTABLISHED BY CITY WAY HEREAFTER
NOTE BOOK
NO.

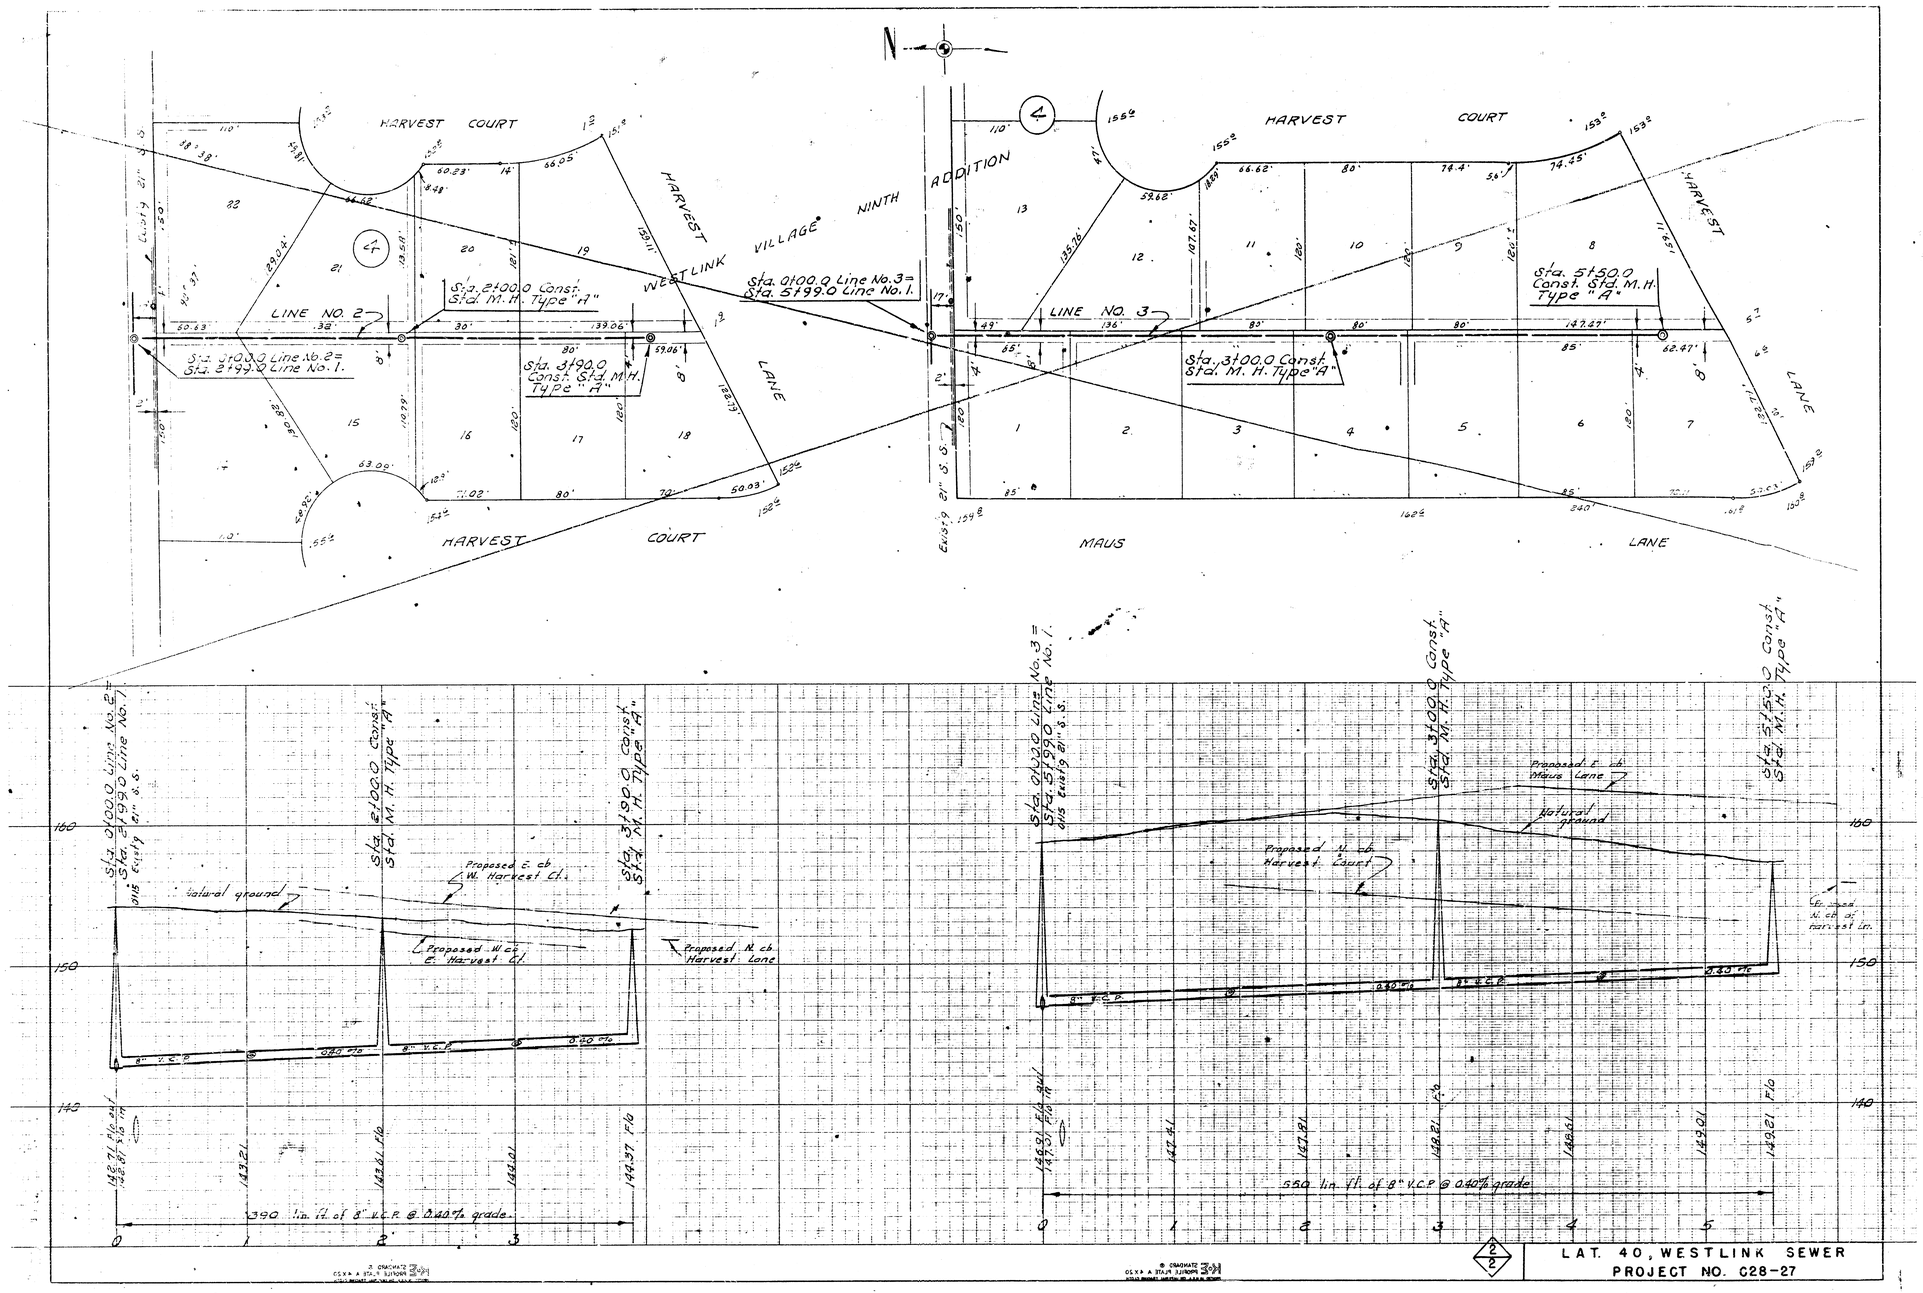
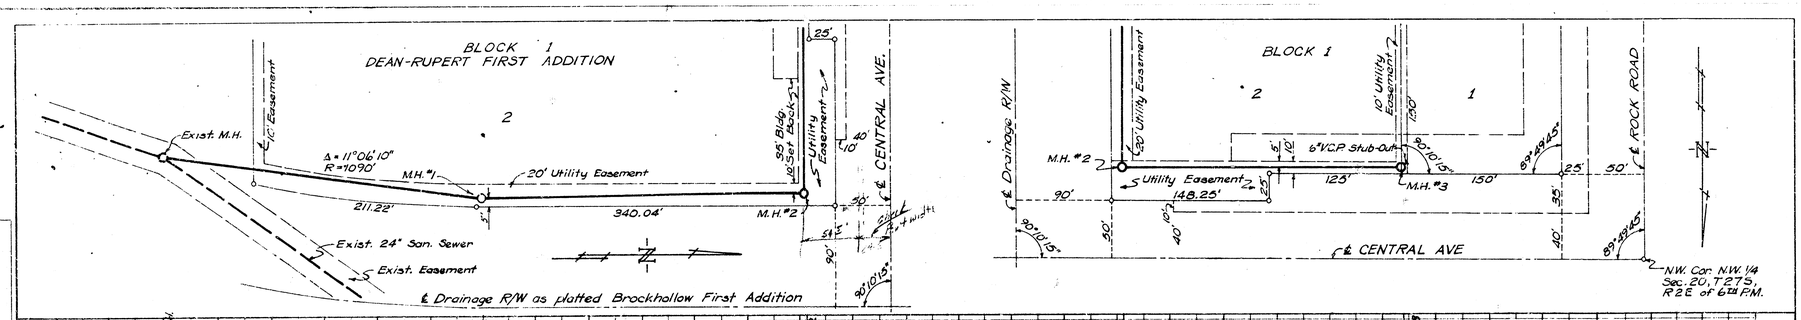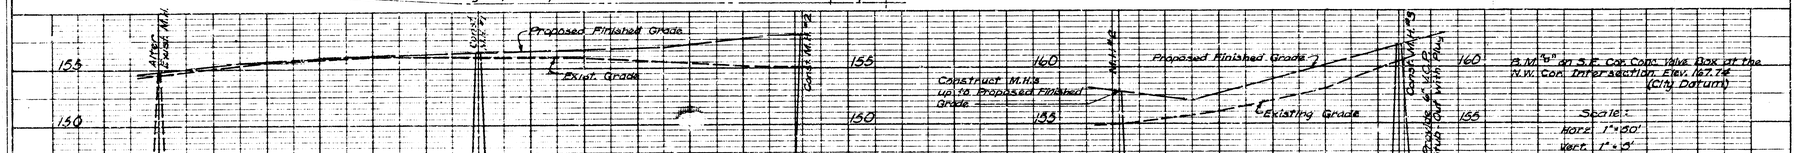
LAT. 40, WESTLINK SEWER
PROJECT NO. C28-27