
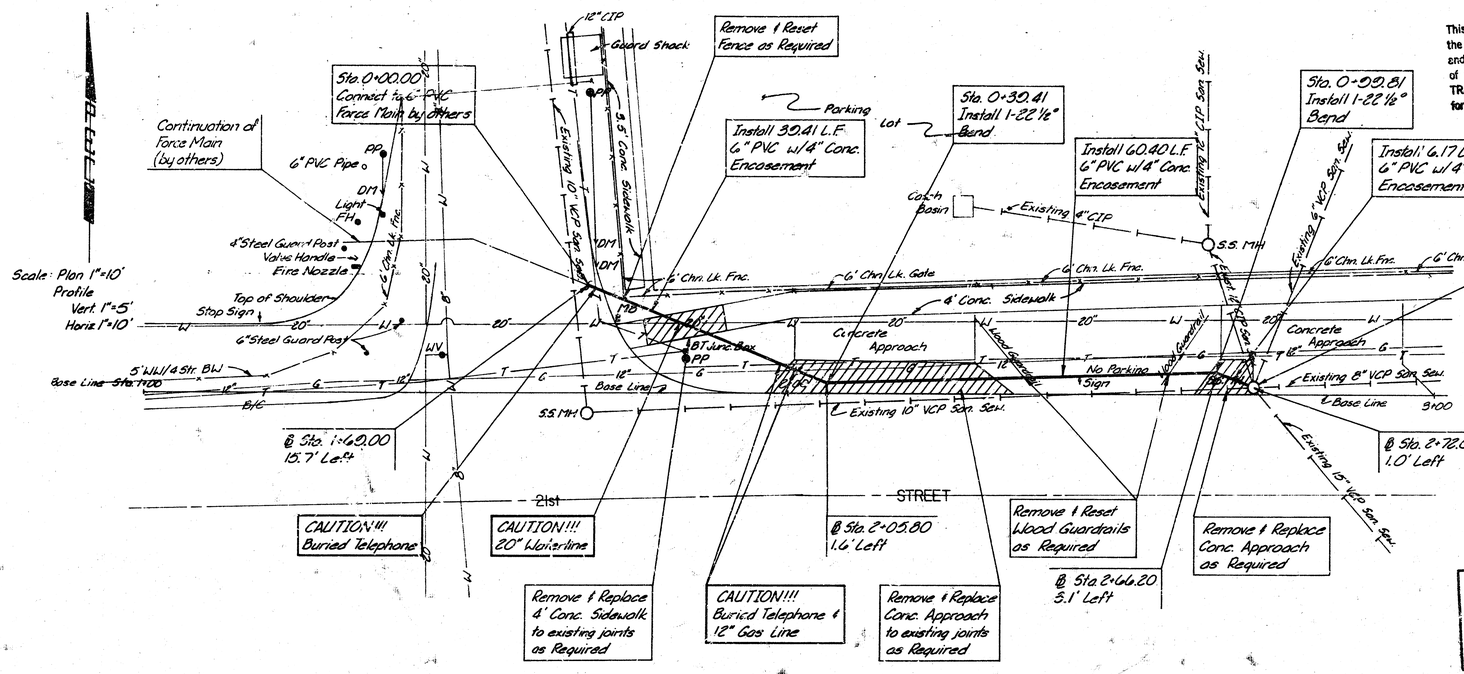


NOTE TO CONTRACTOR


This project will be constructed under the supervision of the CITY ENGINEER and conforming to the SPECIFICATIONS of the CITY OF WICHITA. The CONTRACTOR will prepay the City of Wichita for all costs of inspection.

THE CONTRACTOR SHALL BE RESPONSIBLE FOR PRESERVING PROPERTY IRONS. THE CONTRACTOR SHALL BE REQUIRED TO RE-ESTABLISH ANY PROPERTY IRONS WHICH ARE DAMAGED OR DESTROYED BY HIS CONSTRUCTION OPERATIONS. SUCH IRONS SHALL BE RE-ESTABLISHED BY A LICENSED LAND SURVEYOR OR A LICENSED PROFESSIONAL ENGINEER IN ACCORDANCE WITH STATE LAWS.


APPROVED AS NOTED
By CITY ENGINEER OF WICHITA
Sanitary Sewers
Storm Sewers
Driveway Approaches

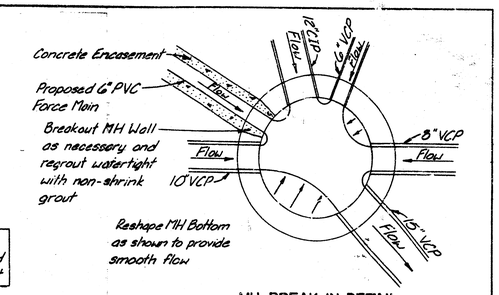


MH BREAK IN DETAIL
NO SCALE

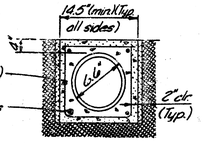

CONCRETE ENCASEMENT DETAIL - NO SCALE

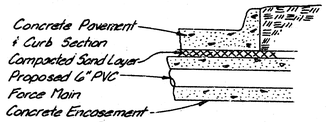

CURB CROSSING DETAIL
NO SCALE

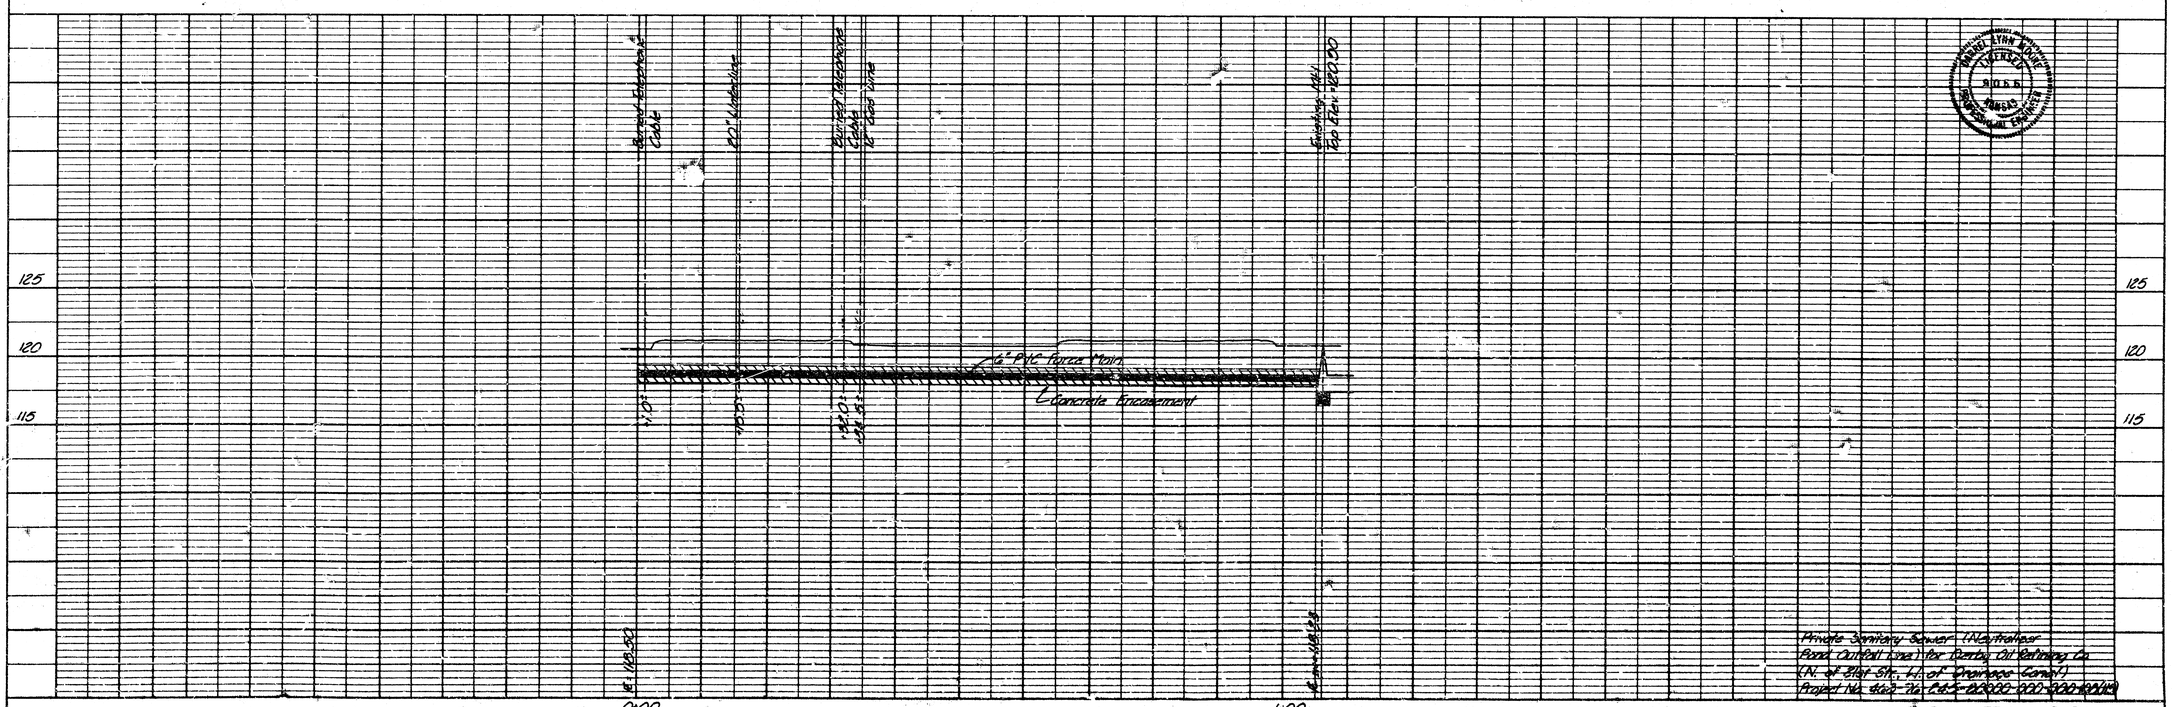

Private Sanitary Sewer (Neutralizer Pond Outfall Line) for Derby Oil Refining Co.
(N. of 31st St., E. of Drainage Canal)
Project No. 462-76-045-00000-000-000-00/W

PLATE 1 PLAN-PROFILE O. P. R. & R. E. STANDARD
EUGENE DIETZGEN CO.

PLAN
SURVEYED
DRAWN
NOTE BOOK
NO.
DATE
Mar. 76
BY
Derby Refining Co.
ALIGNING ENGINEER
Project No. 34-8462-370

PROFILE
SURVEYED
DRAWN
NOTE
NO.
DATE
BY
Derby Refining Co.
ALIGNING ENGINEER
Project No. 34-8462-370