

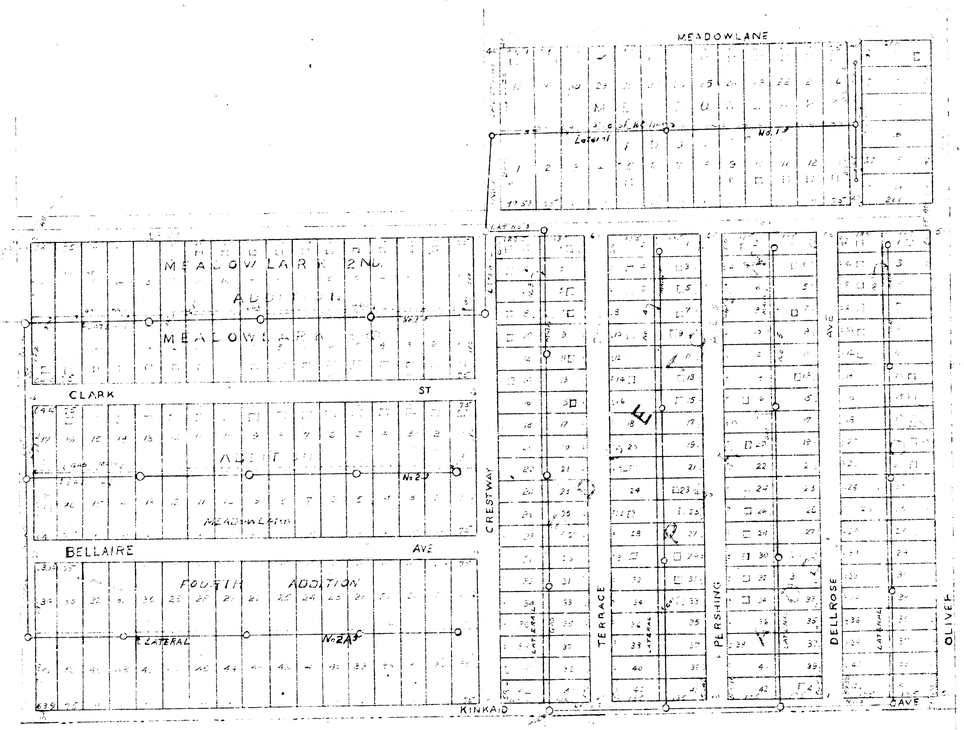


MAP
SHOWING LOCATION O
FOR
EDGETOWN AND MEADOW
ADDITIONS

F. E DEVLIN

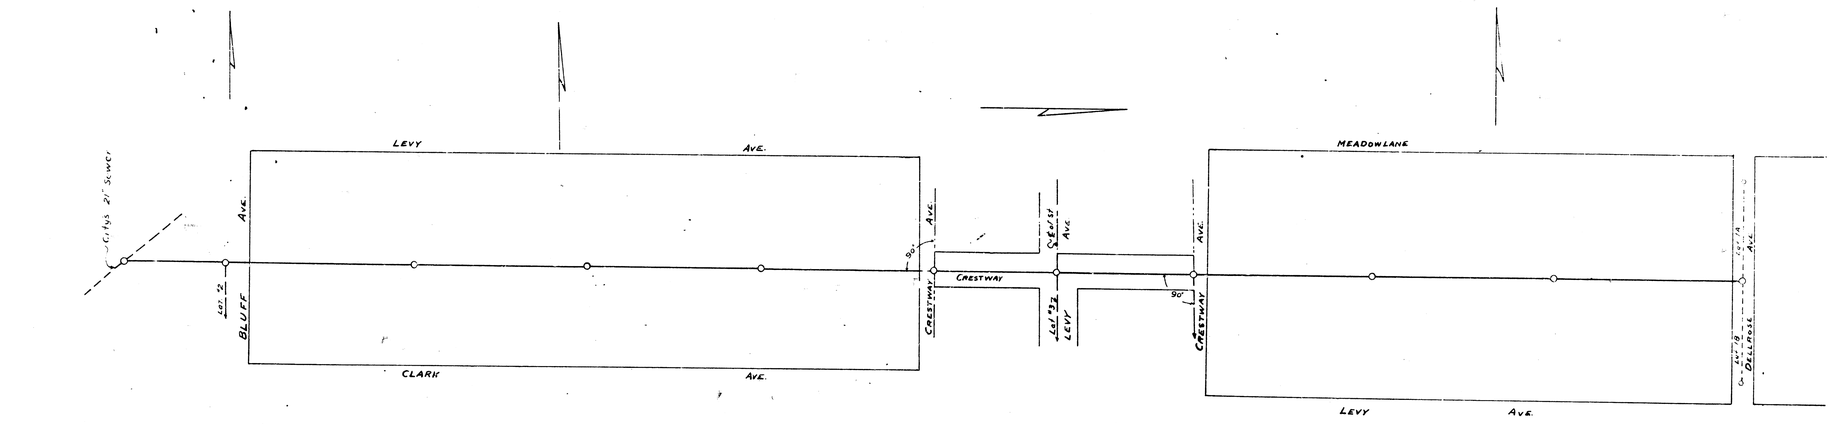



LATERAL No. 1

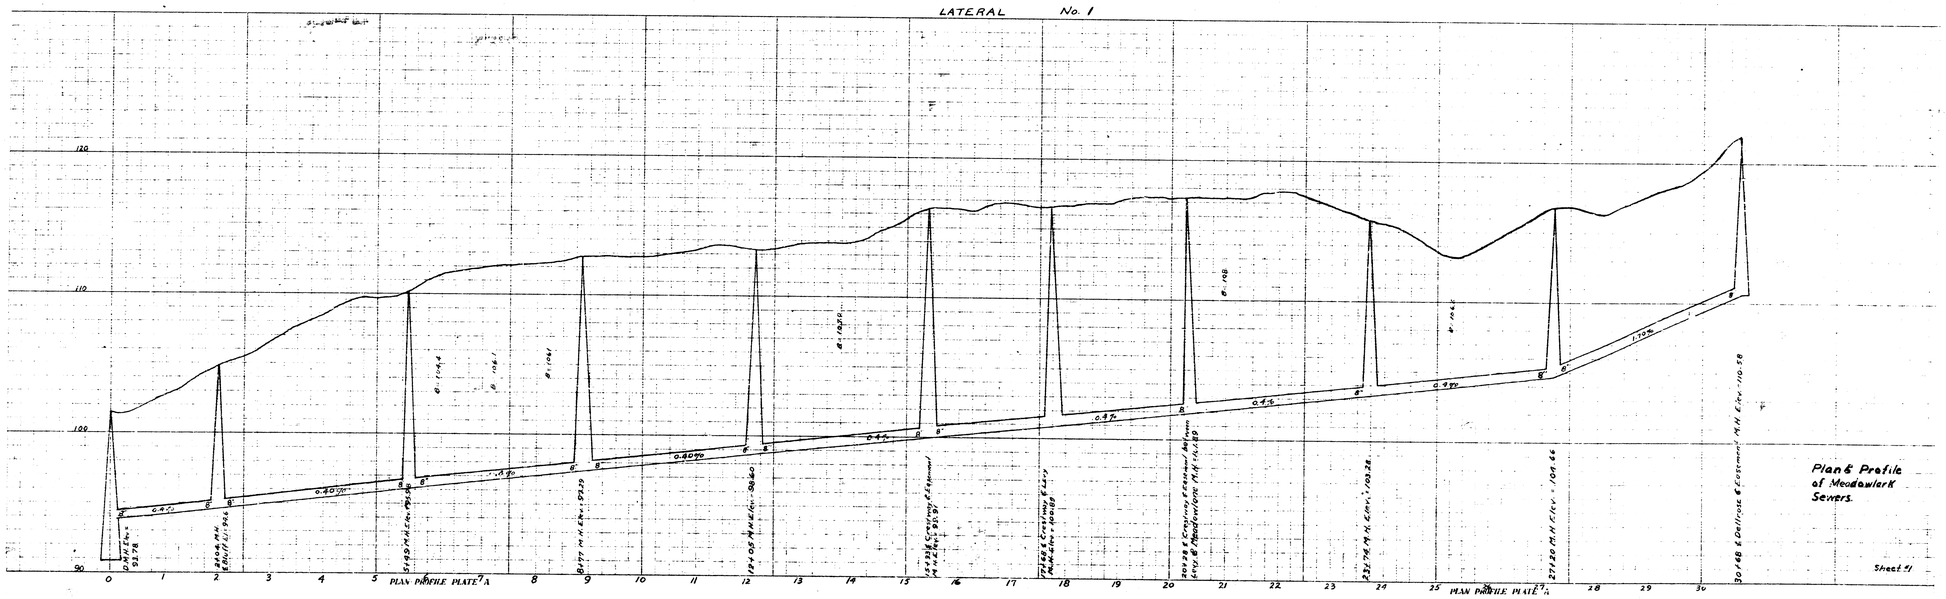



Plan & Profile of Meadowlark Sewers.

Sheet #1

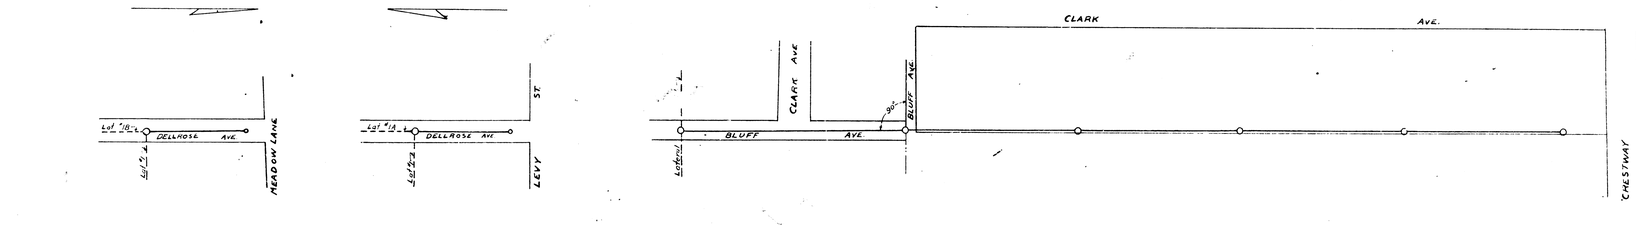
Lot 18-A
DELLROSE AVE.
Lot 17
MEADOW LANE
Lot 18-L
DELLROSE AVE
Lot 17
ST.
LEVY
CLARK AVE
BLUFF AVE
90°
BLUFF AVE.
Lot end
CLARK
AVE.
CHESTNUT

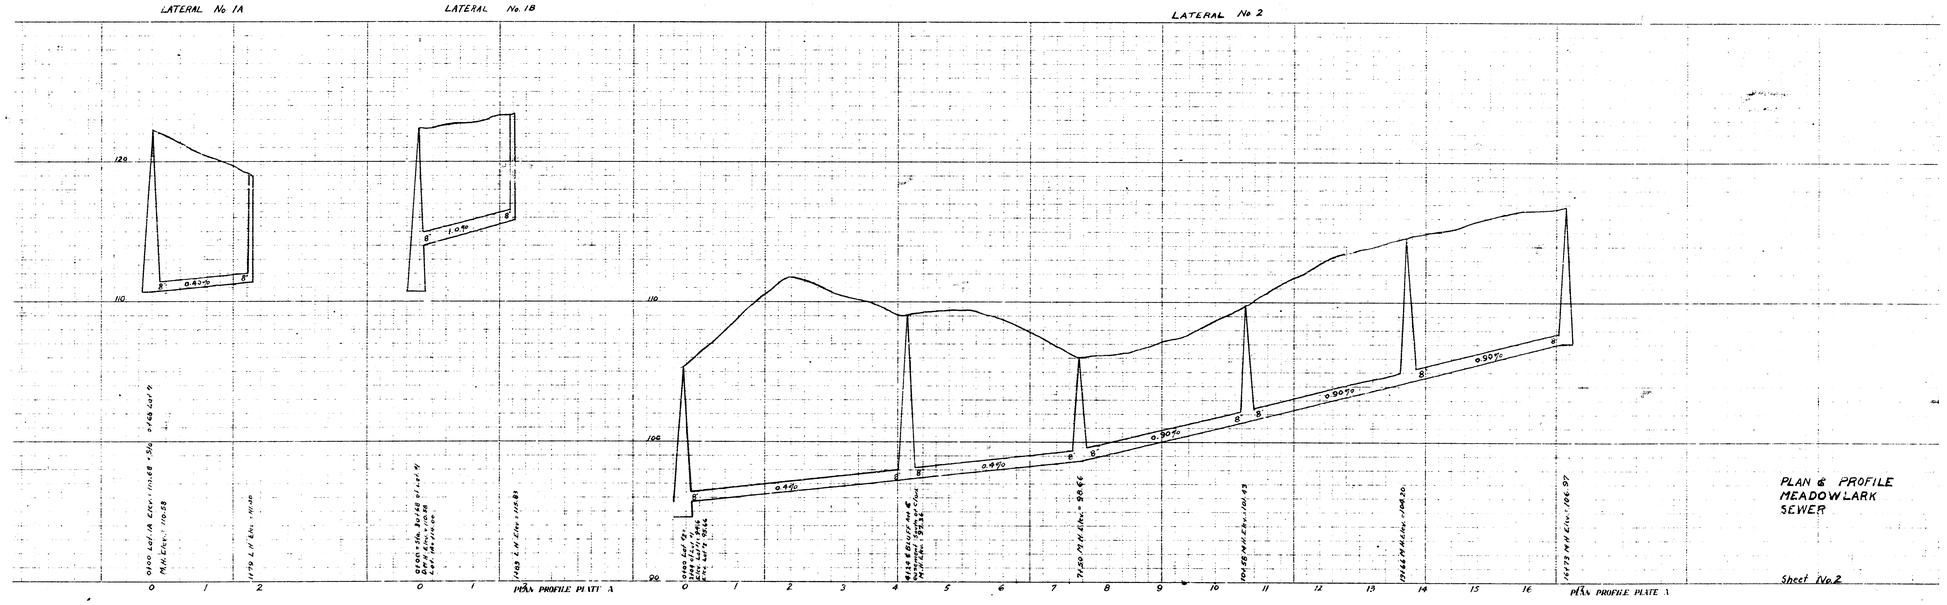

LATERAL No 1A
LATERAL No 1B
LATERAL No 2
120
110
105
100
8" 0.42%
8" 1.0%
0.45%
0.90%
0.50%
0.99%
PLAN PROFILE PLATE A
PLAN PROFILE PLATE A
PLAN & PROFILE
MEADOWLARK
SEWER
Sheet No 2

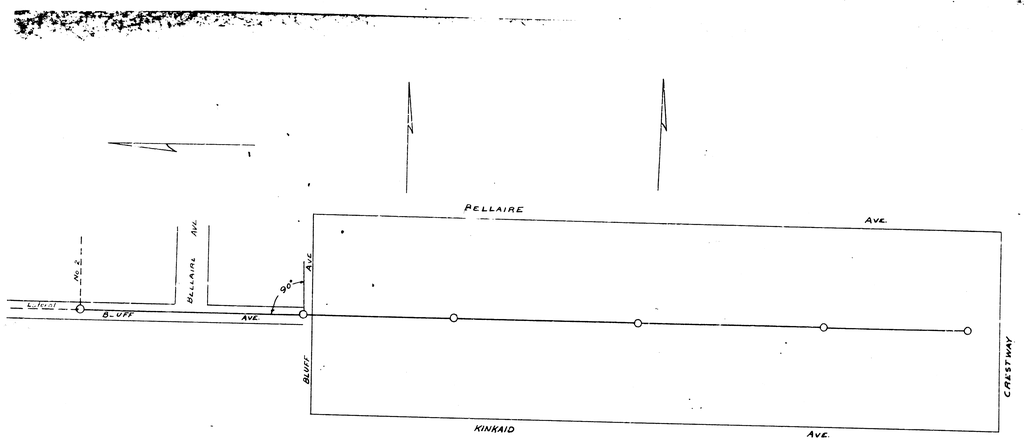

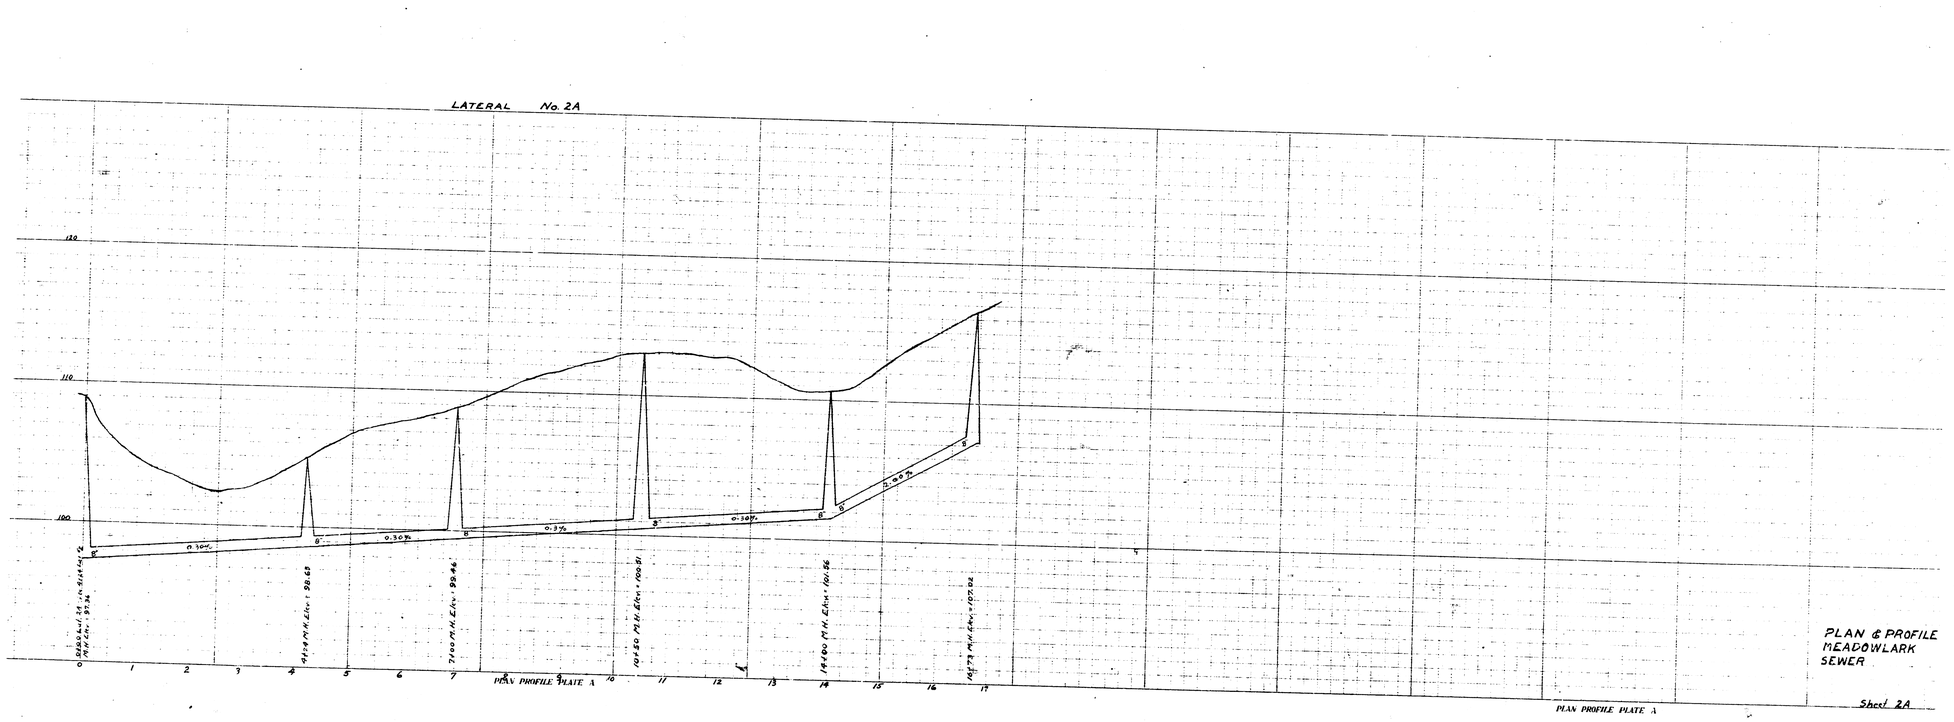


PLAN & PROFILE
MEADOWLARK
SEWER


Sheet 2A

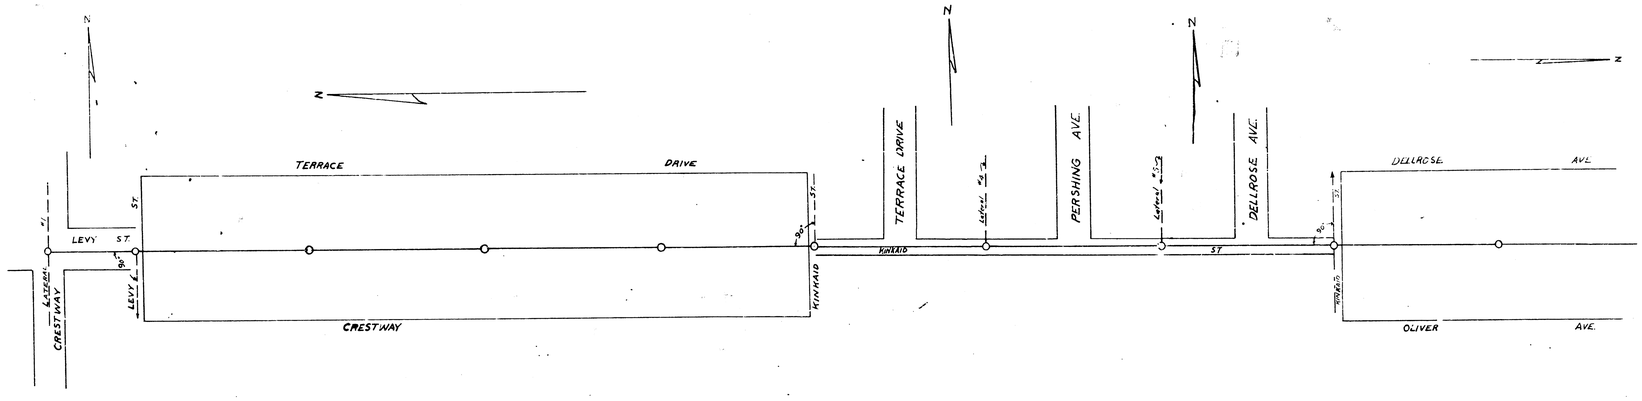


LATERAL NO. 3

LATERAL NO. 3

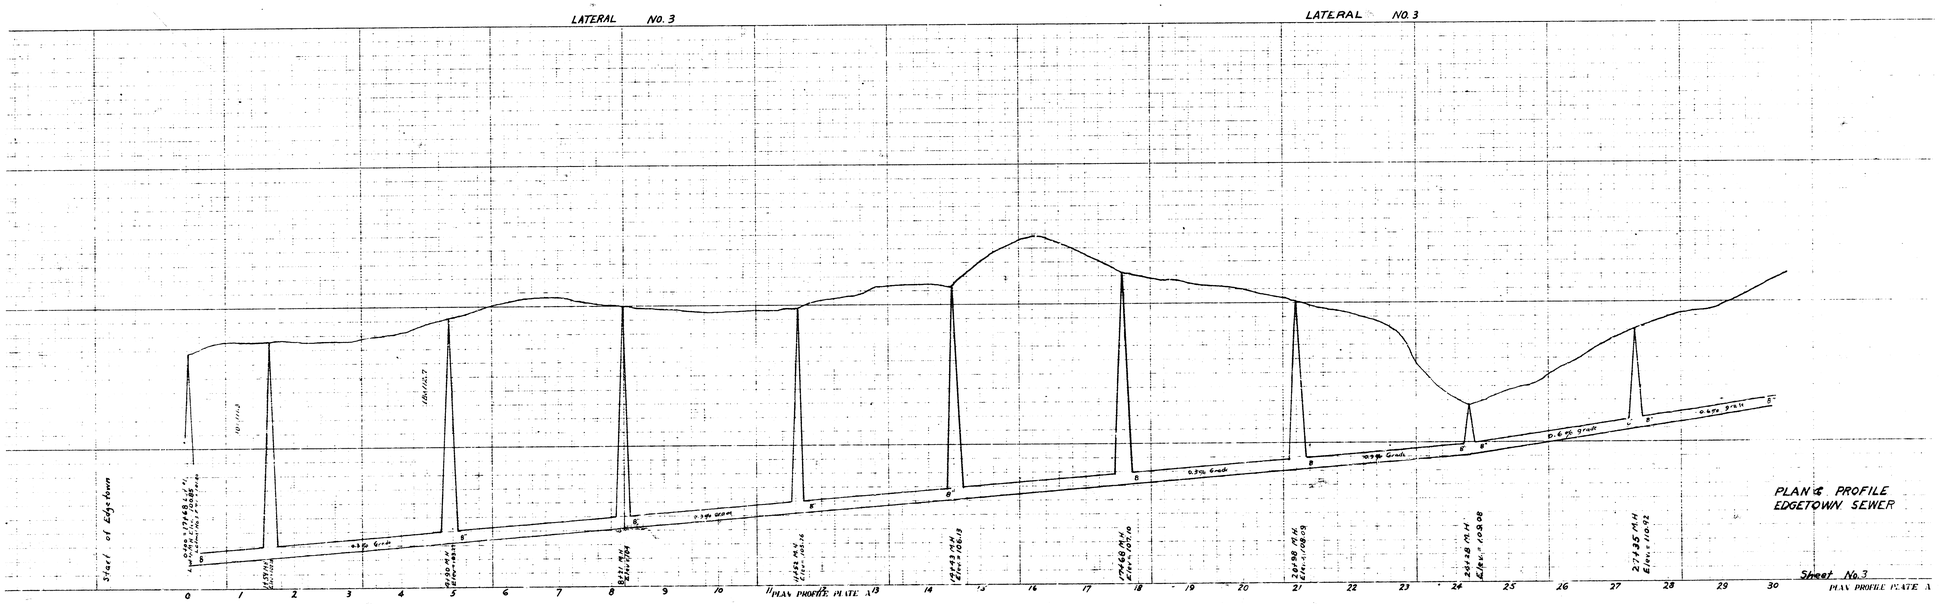


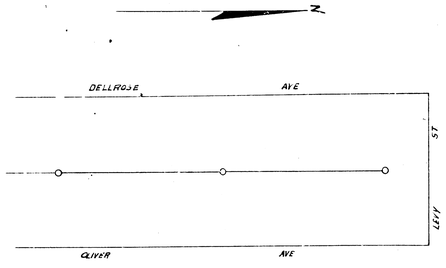

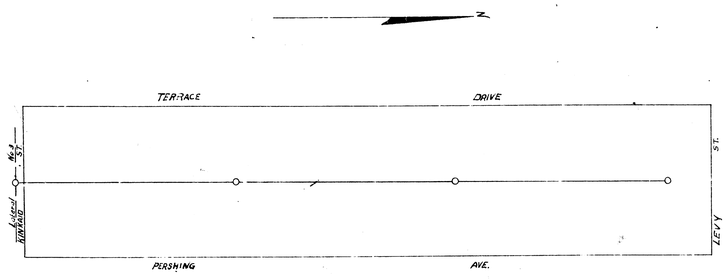

LATERAL No 3 CONTINUED


LATERAL No 4

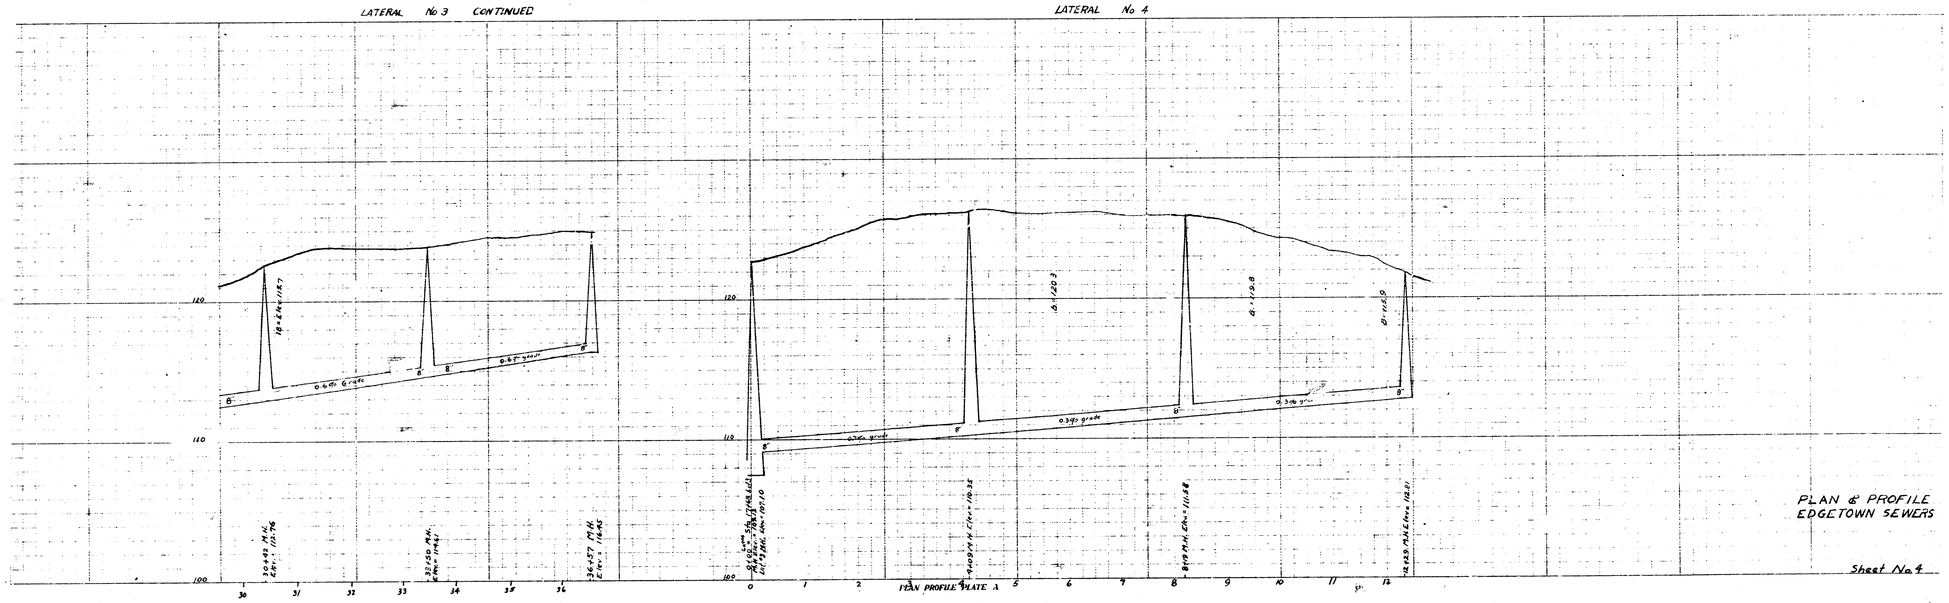


PLAN & PROFILE
EDGETOWN SEWERS

Sheet No 4

PLAN PROFILE PLATE X

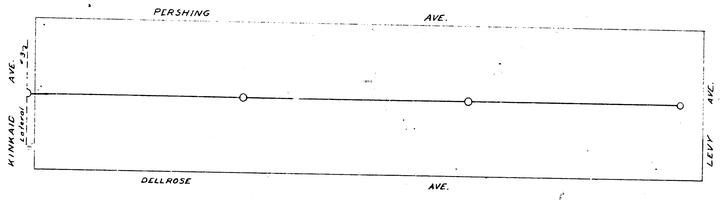

LATERAL No. 5

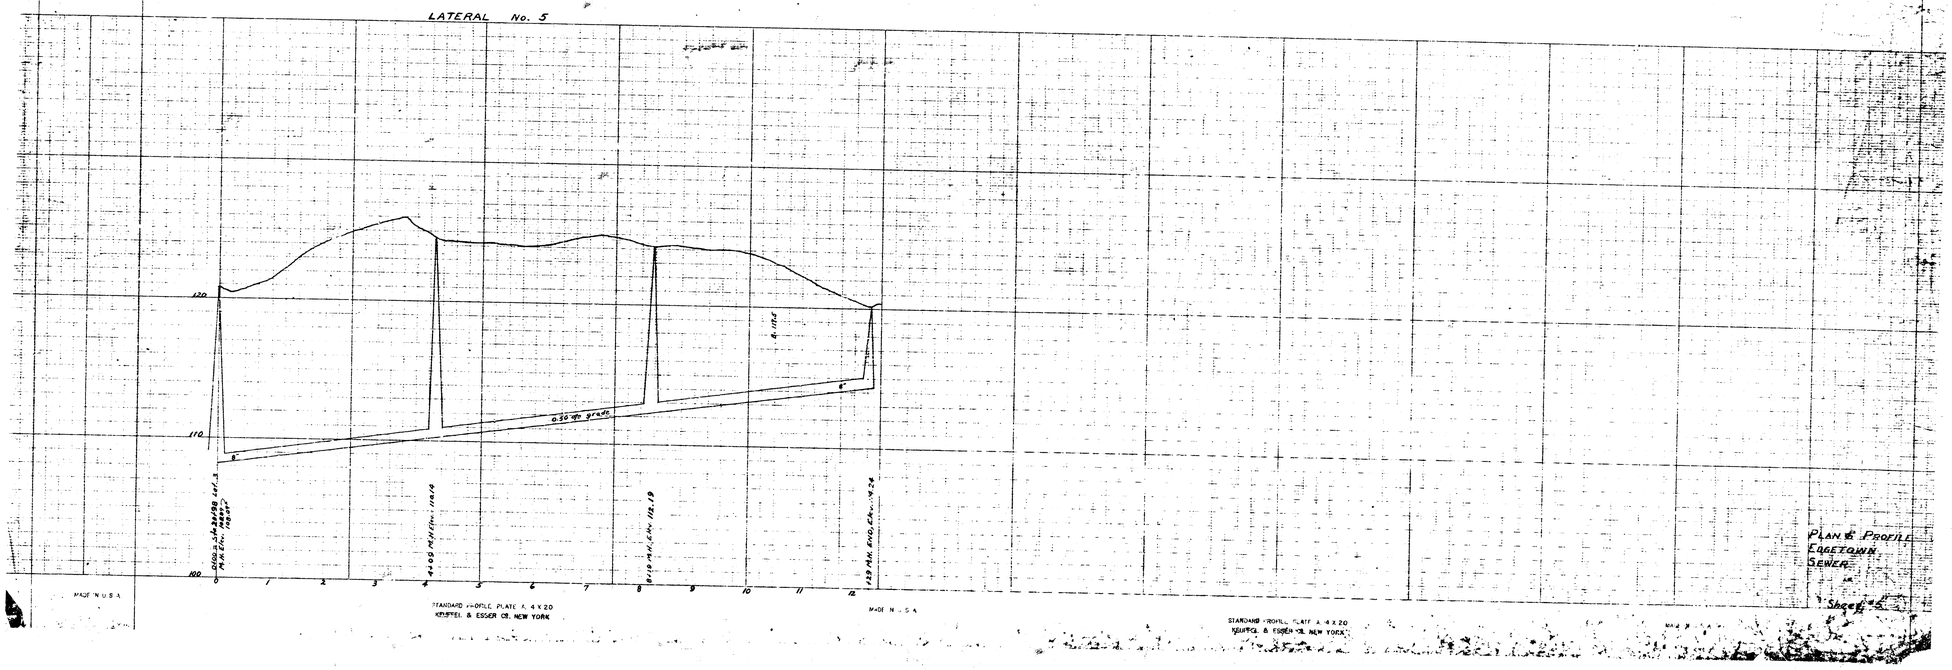

PLAN & PROFILE
EDGETOWN
SEWER
in
Sheet 5