10-14-75

APPROVED AS NOTED
By CITY ENGINEER OF WICHITA
Sanitary Sewers D.E.S.
Storm Sewers
Driveway Approaches

NOTE TO CONTRACTOR

This project will be constructed under the supervision of the CITY ENGINEER and conforming to the SPECIFICATIONS of the CITY OF WICHITA. The CONTRACTOR will reimburse the City of Wichita for all cost of [redacted], and Inspection.

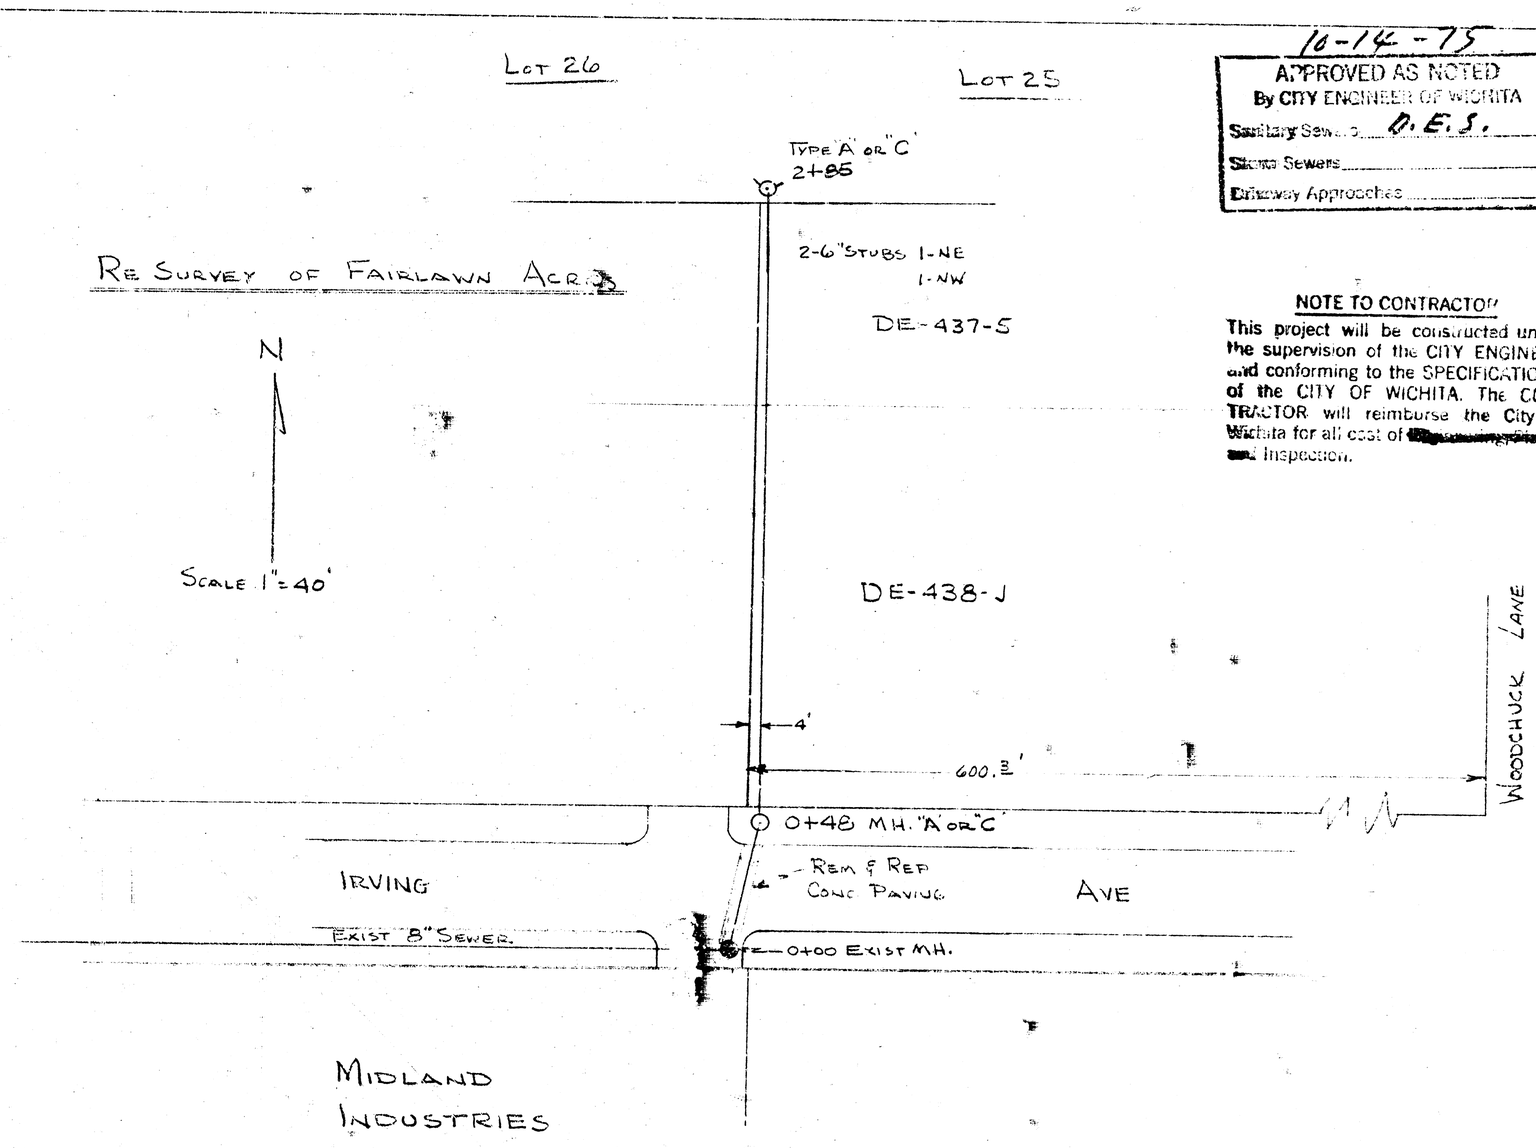

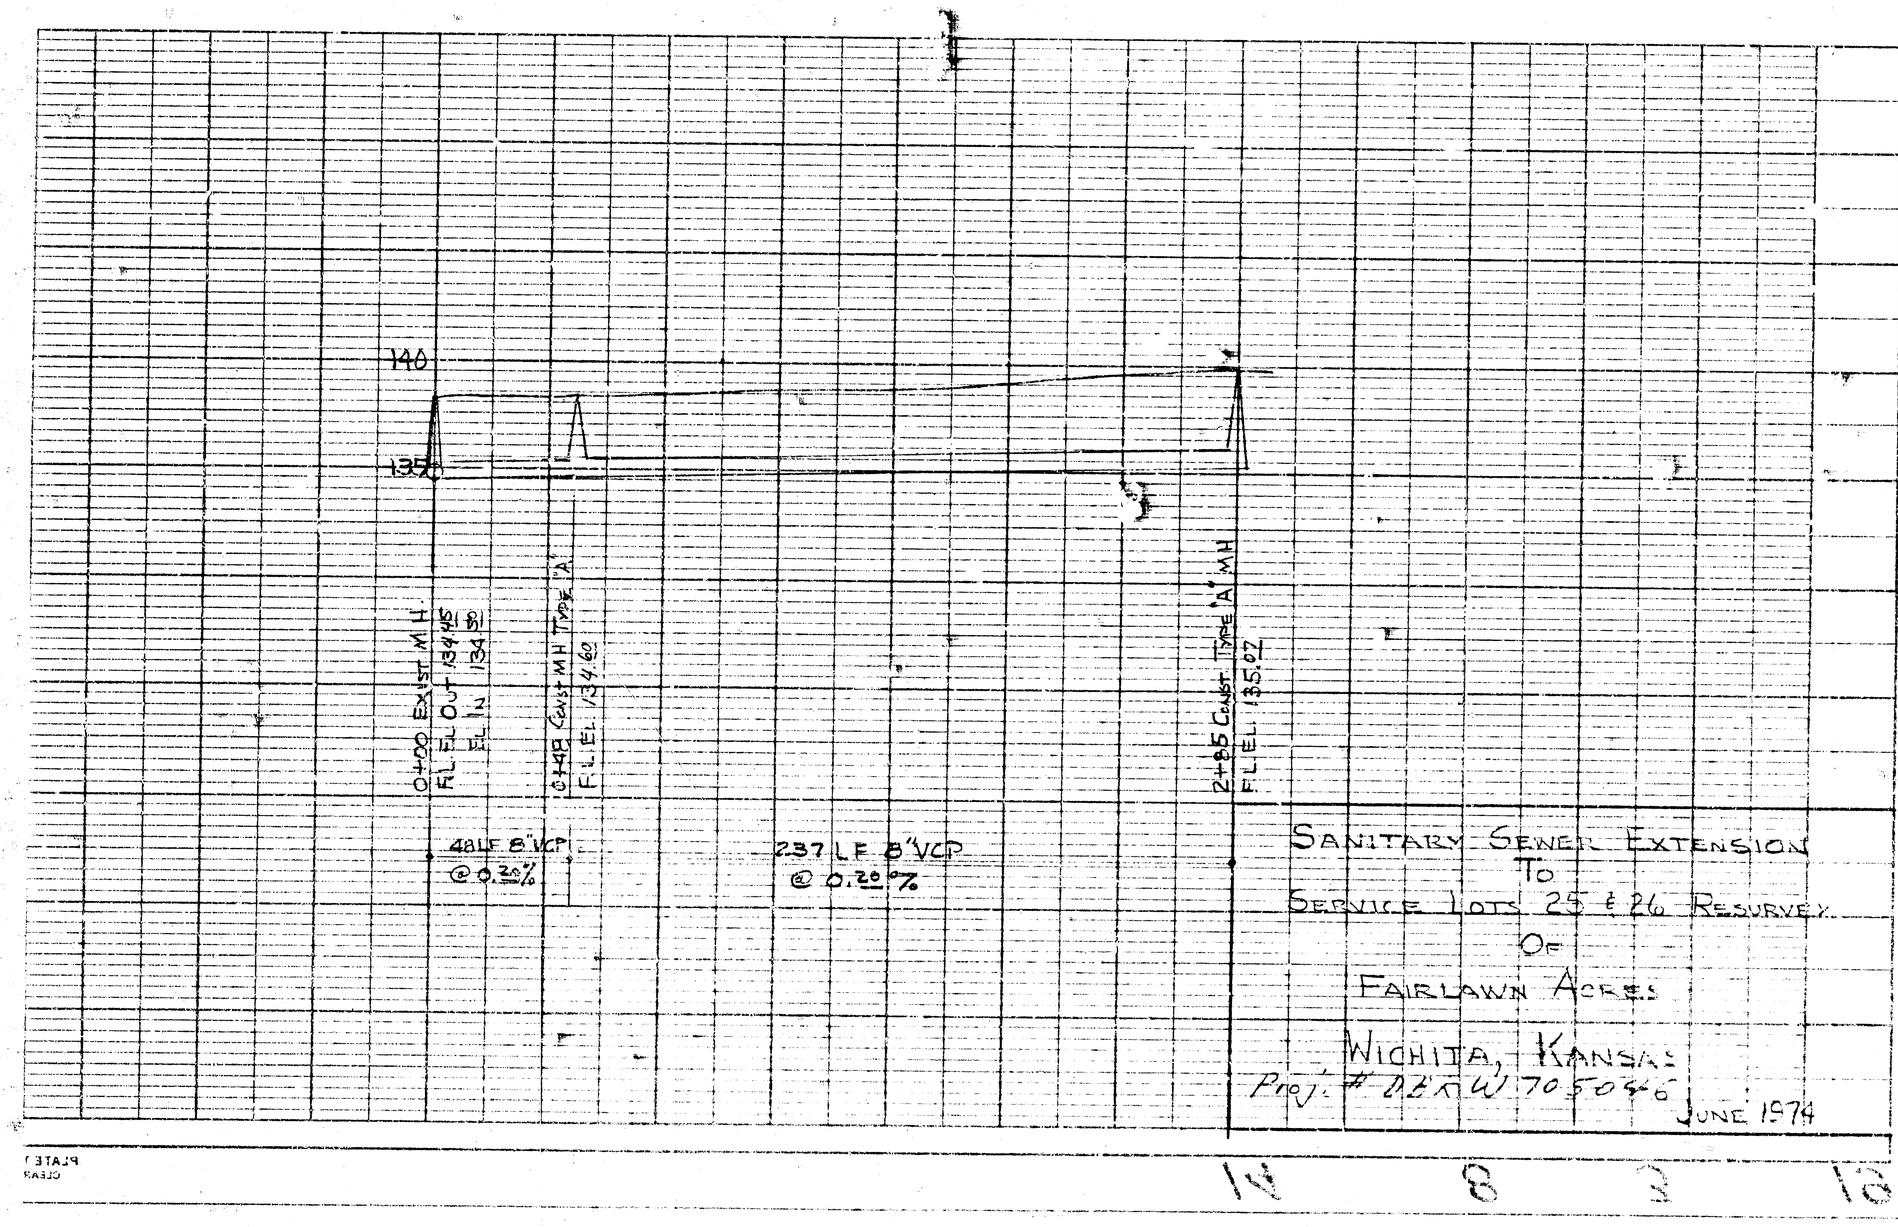

SANITARY SEWER EXTENSION
TO
SERVICE LOTS 25 & 26 RESURVEY
OF
FAIRLAWN ACRES
WICHITA, KANSAS
Proj. # DEKW 705046
JUNE 1974

PLAN
PROFILE