

RE-SURVEY OF FAIRLAWN ACRES

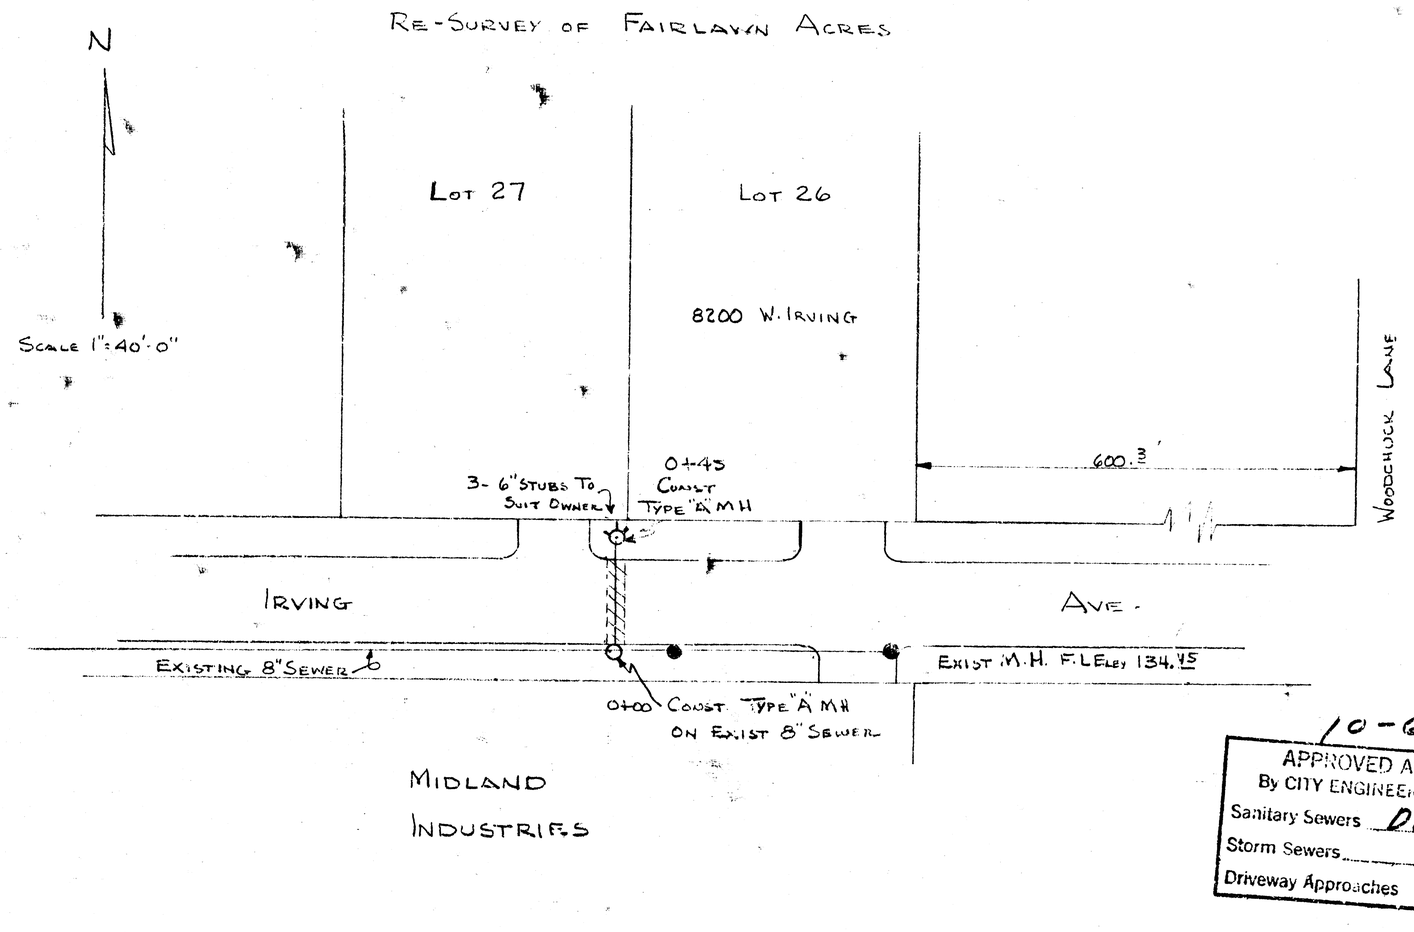

10-6-74
APPROVED AS NOTED
By CITY ENGINEER OF WICHITA
Sanitary Sewers D. E. S.
Storm Sewers
Driveway Approaches

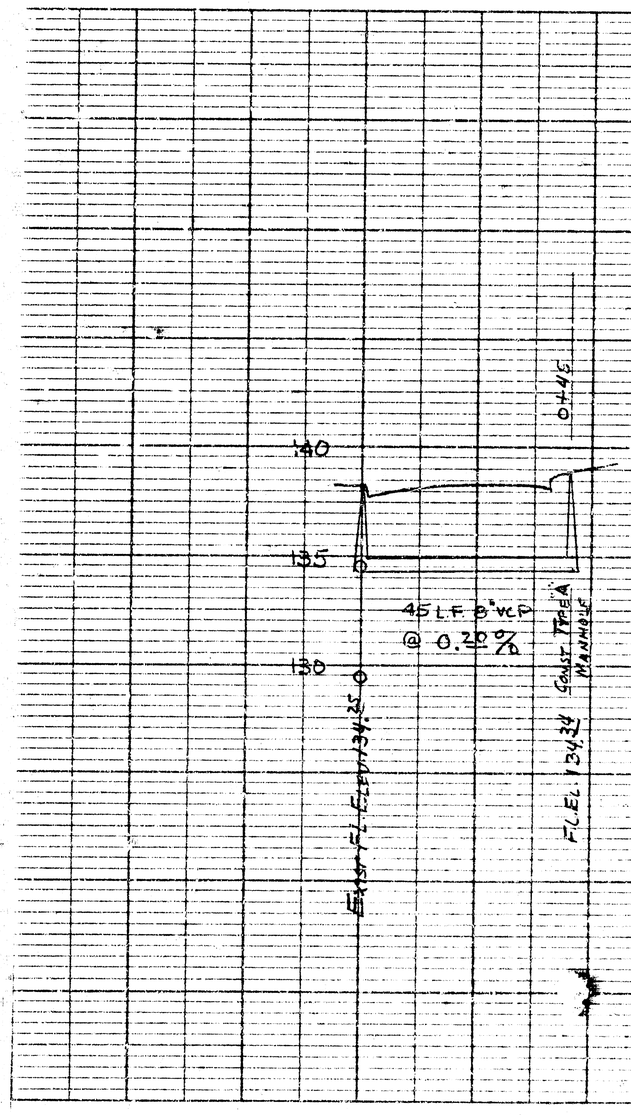

SANITARY SEWER EXTENSION
To
SERVICE LOTS 26 & 27 RESURVEY
OF
FAIRLAWN ACRES
WICHITA, KANSAS
Proj. No. 88KW-704062
MID STATES 8-Nov-1974