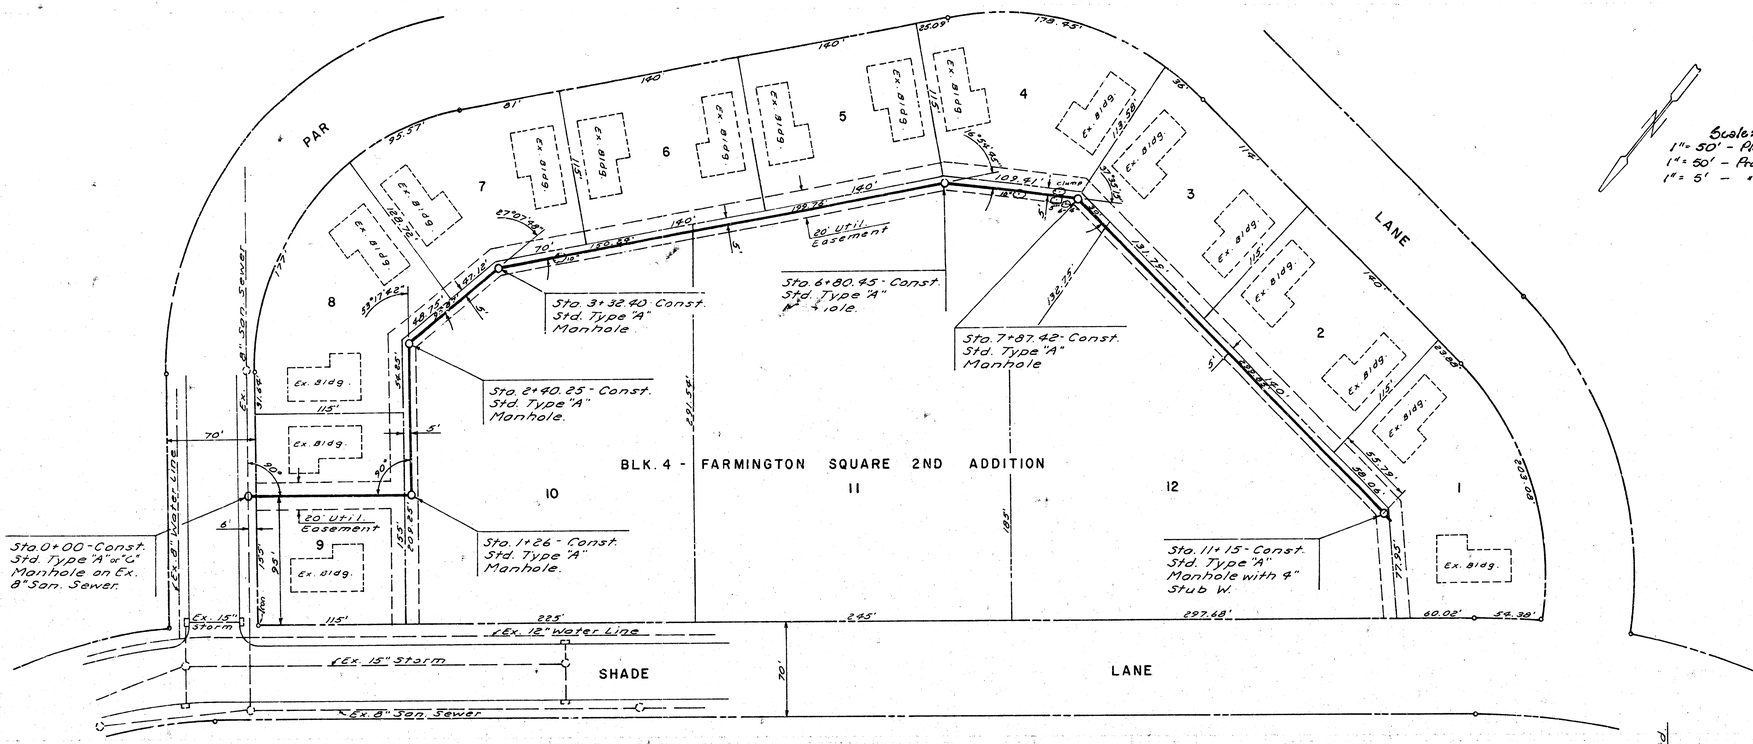

Scale:
1" = 50' - Plan.
1" = 50' - Profile Hor.
1" = 5' - " Vert.

NOTE TO CONTRACTOR:
This project will be constructed under the supervision of the CITY ENGINEER and conforming to the SPECIFICATIONS of the CITY OF WICHITA. The CONTRACTOR will reimburse the City of Wichita for all cost of [redacted] inspection.

1-21-81
APPROVED AS NOTED
By CITY ENGINEER OF WICHITA
Sanitary Sewers D.C.E.
Storm Sewers
Driveway Applications

B.M. 144.96 - Ridge Rd. & 2nd St. City of Wichita Std. 39E' N. & 48' W. of ℄ Both.

B.M. "+" cut in bolt top Fire Hyd. SE cor. Pad at Shade - El. 135.04



PREPARED BY BAUGHMAN COMPANY, P.A.

CITY OF WICHITA, KANSAS
PROPOSED SANITARY SEWER TO SERVE BLK. 4, FARMINGTON SQUARE 2ND ADDITION
DATE - JAN. 21, 1981
CITY PROJ. NO. 468-76-245-80000-000-000-008
R. W. BRUGGEMAN ——— DIR. OF ENGR.

SH. 1 OF 1 1/1