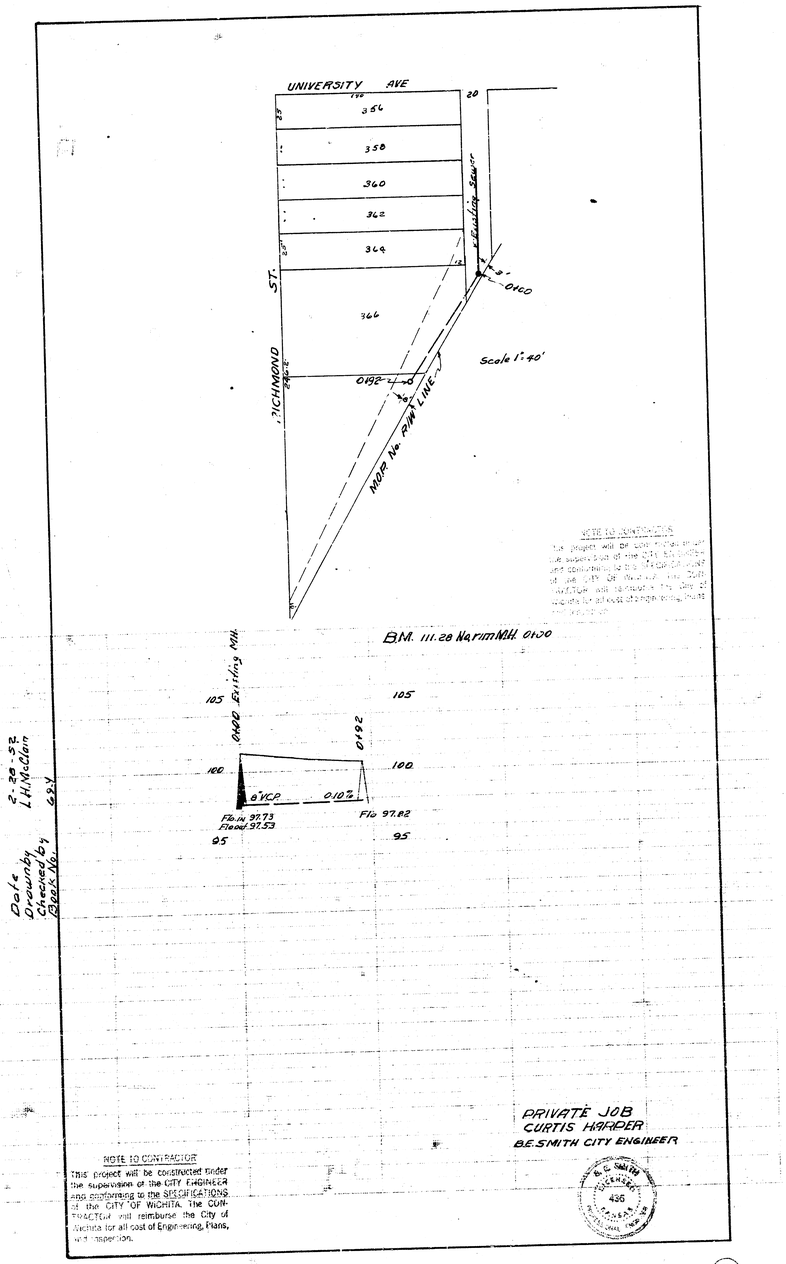

UNIVERSITY AVE
356
358
360
362
364
366
ST.
RICHMOND
Existing Sewer
0160
0192
Scale 1:40'
M.O.P. No. RIM LINE
B.M. 111.28 Na rim MH. 0100
Existing MH.
0192
6"VCP.
0.10%
Flo IN 97.73
Flout 97.53
Flo 97.82
105
100
95
2-28-57
L.H. Nielsen
69.4
Date
Drawn by
Checked by
Book No.
NOTE TO CONTRACTOR
This project will be constructed under the supervision of the CITY ENGINEER and conforming to the SPECIFICATIONS of the CITY OF WICHITA. The CONTRACTOR will reimburse the City of Wichita for all cost of Engineering, Plans, and Inspection.
PRIVATE JOB
CURTIS HARDER
B.E.SMITH CITY ENGINEER
B.E. SMITH
LICENSED
436
KANSAS