

Survey By G. Young Book 219 V
Drawn By D. Palmer Date
Checked By

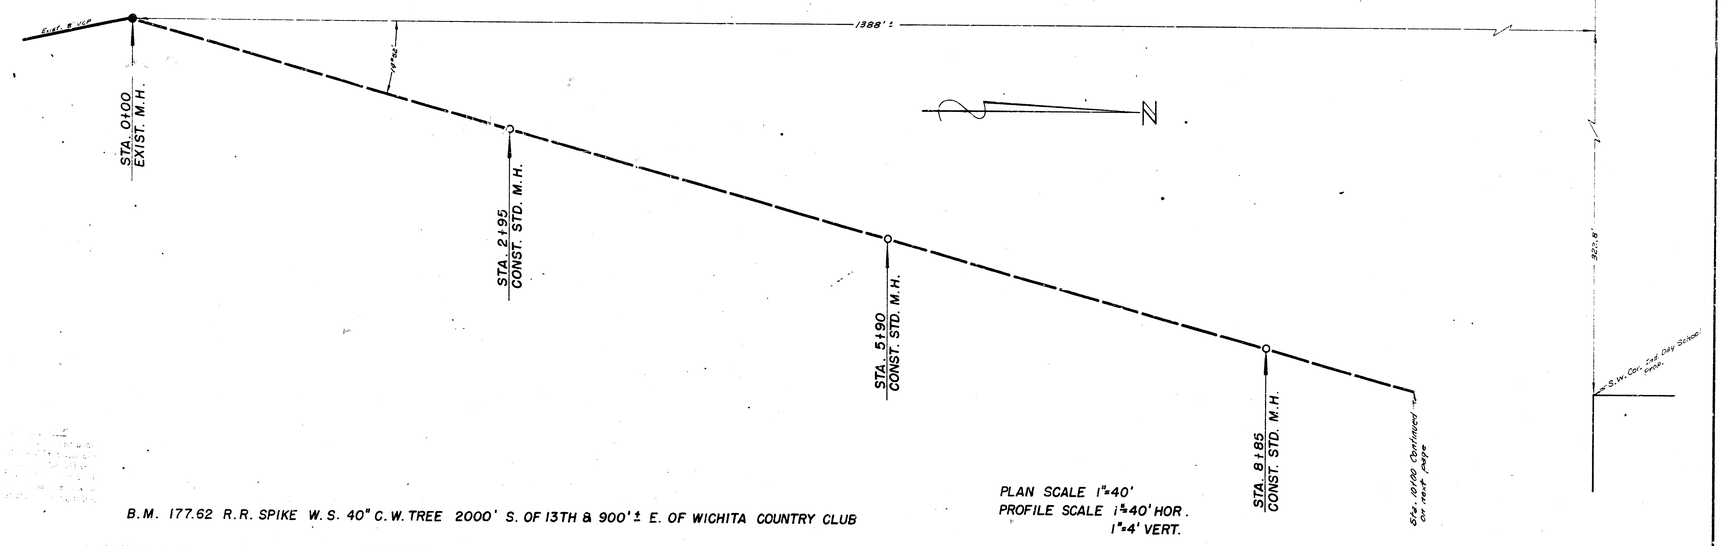


B.M. 177.62 R.R. SPIKE W.S. 40" C.W. TREE 2000' S. OF 13TH & 900'± E. OF WICHITA COUNTRY CLUB

PLAN SCALE 1"=40'
PROFILE SCALE 1"=40' HOR.
1"=4' VERT.

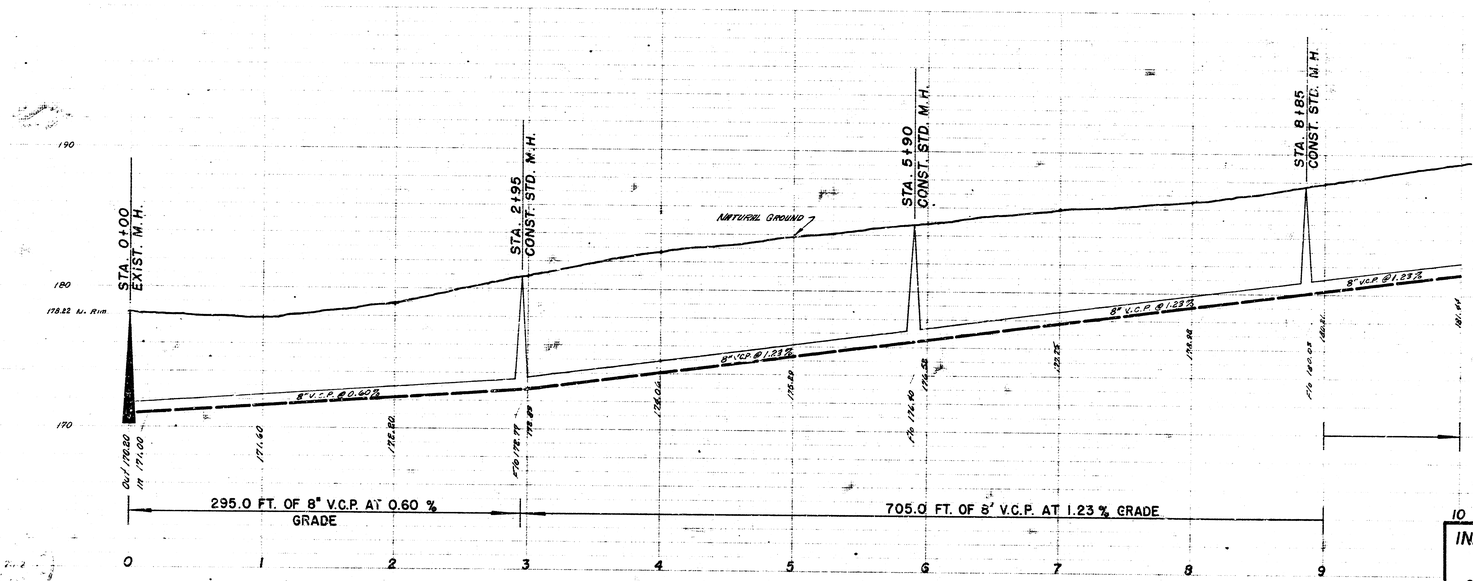

1/2

INDEPENDENT DAY SCHOOL
SANITARY SEWER
CITY OF WICHITA, KANSAS
B.E. SMITH, CITY ENGINEER
PRIVATE PROJ. DATE Oct. 1965

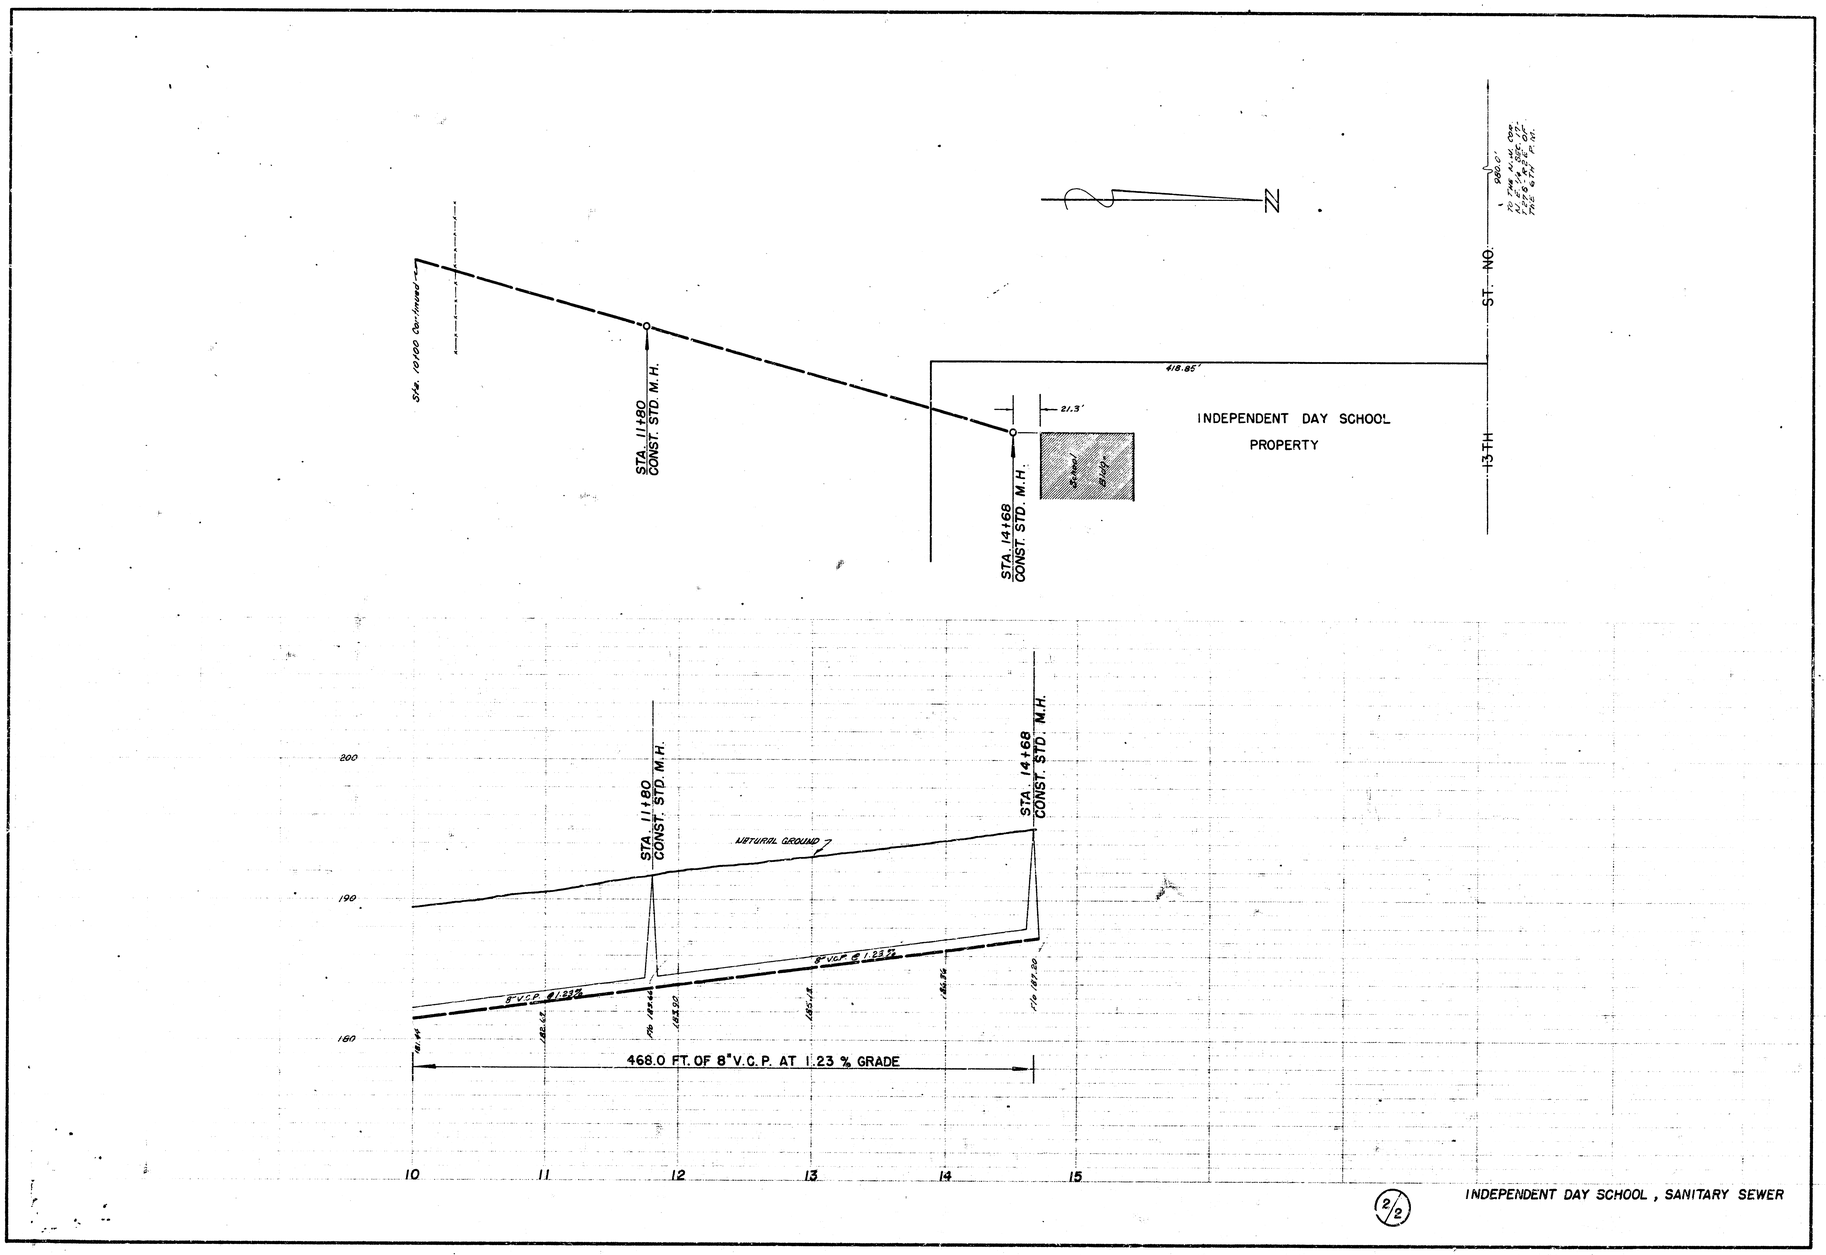

INDEPENDENT DAY SCHOOL , SANITARY SEWER

(2/2)

(51)