

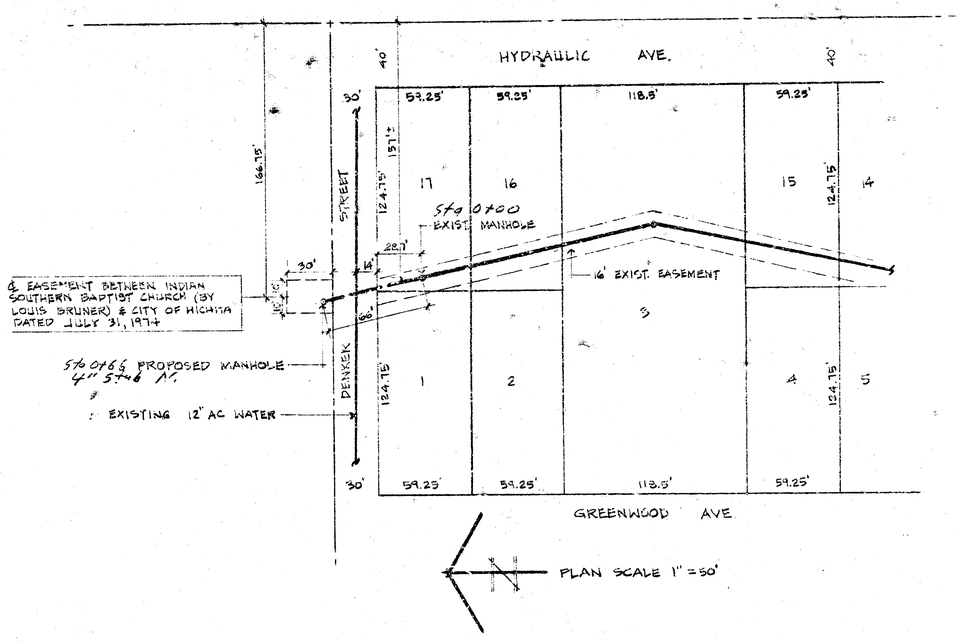


PROFILE SCALE
HORIZ. 1" = 10'
VERT. 1" = 5'

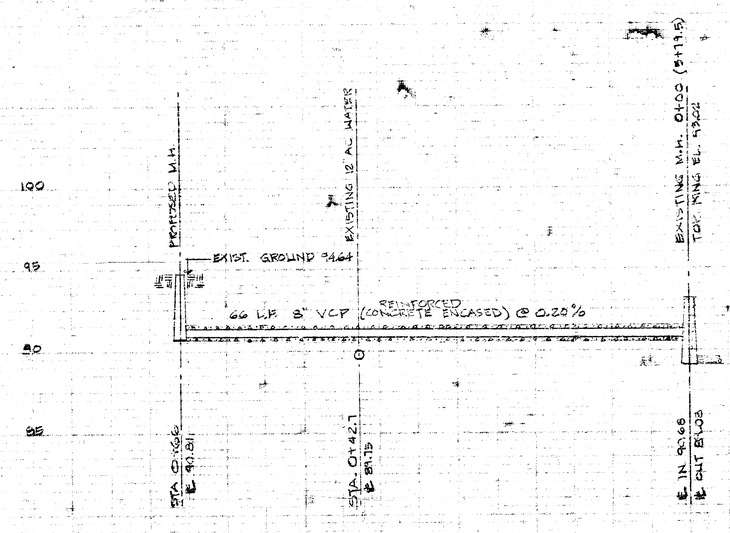

* WICHITA CITY BENCH MARK DISC. -93.07
42' S. & WASSEL & 43.8' E. & HYDRAULIC
T.B.M. 9303 - 16 PENNEY NAIL E. SIDE POWER POLE
10.5' N. SPL. DEMKER & 2.35' E. NWFC LOT 17.

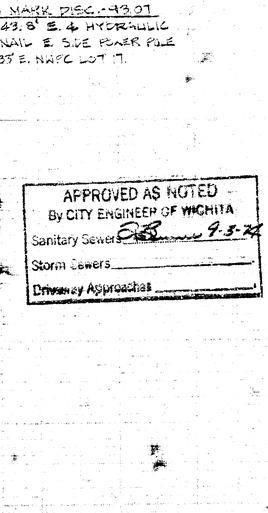

APPROVED AS NOTED
By CITY ENGINEER OF WICHITA
Sanitary Sewers 9-3-74
Storm Sewers
Driveway Approaches

NOTE TO CONTRACTOR

This project will be constructed under the supervision of the CITY ENGINEER and conform to the SPECIFICATIONS of the City of Wichita. The CONTRACTOR shall indemnify the City of Wichita for all cost of Engineering, Plans, and Inspection.

LICENSED 1968 KANSAS REGISTERED ENGINEER

UTILITY CONTRACTORS

INDIAN SOUTHERN BAPTIST
CHURCH PARSONAGE

8" SANITARY SEWER PLAN

DATE: JULY 19, 1974 DRAWN BY: M.W.
REV.: AUG 22, 1974

DRW 70 2056