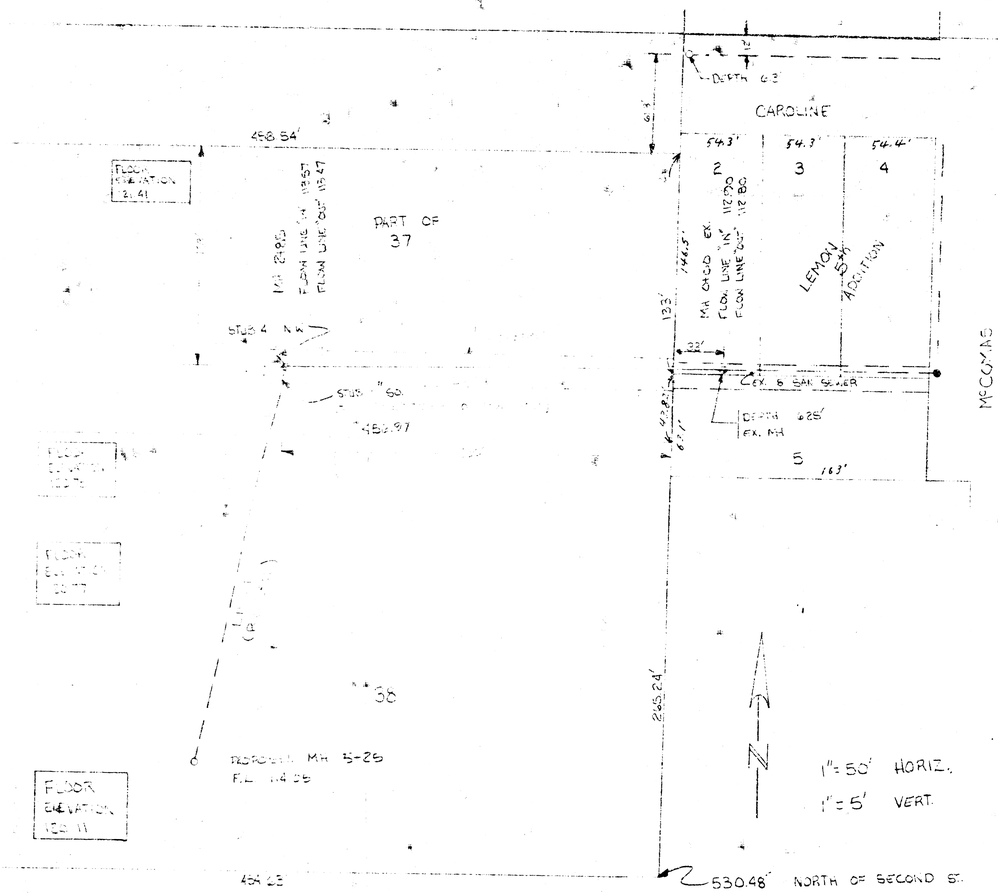

NOTE: ALL THE WORK TO BE DONE IN ACCORDANCE WITH CITY OF WICHITA SPECIFICATIONS

BM. ELEVATION 112.80: FLOW LINE EXISTING 0+00 MH

SEWER EXTENSION

TO SERVE LOT 37, KNIGHT ACRES, SEDGWICK COUNTY KANSAS.

FOR:

BERT HOOK
438 N. WEST ST.
WICHITA, KANSAS

NOTE TO CONTRACTOR

This project will be constructed under the supervision of [illegible] and conforming [illegible] of the CITY [illegible] PRACTICE will [illegible] Wichita to all co[illegible] and Inspection.

3-18-77
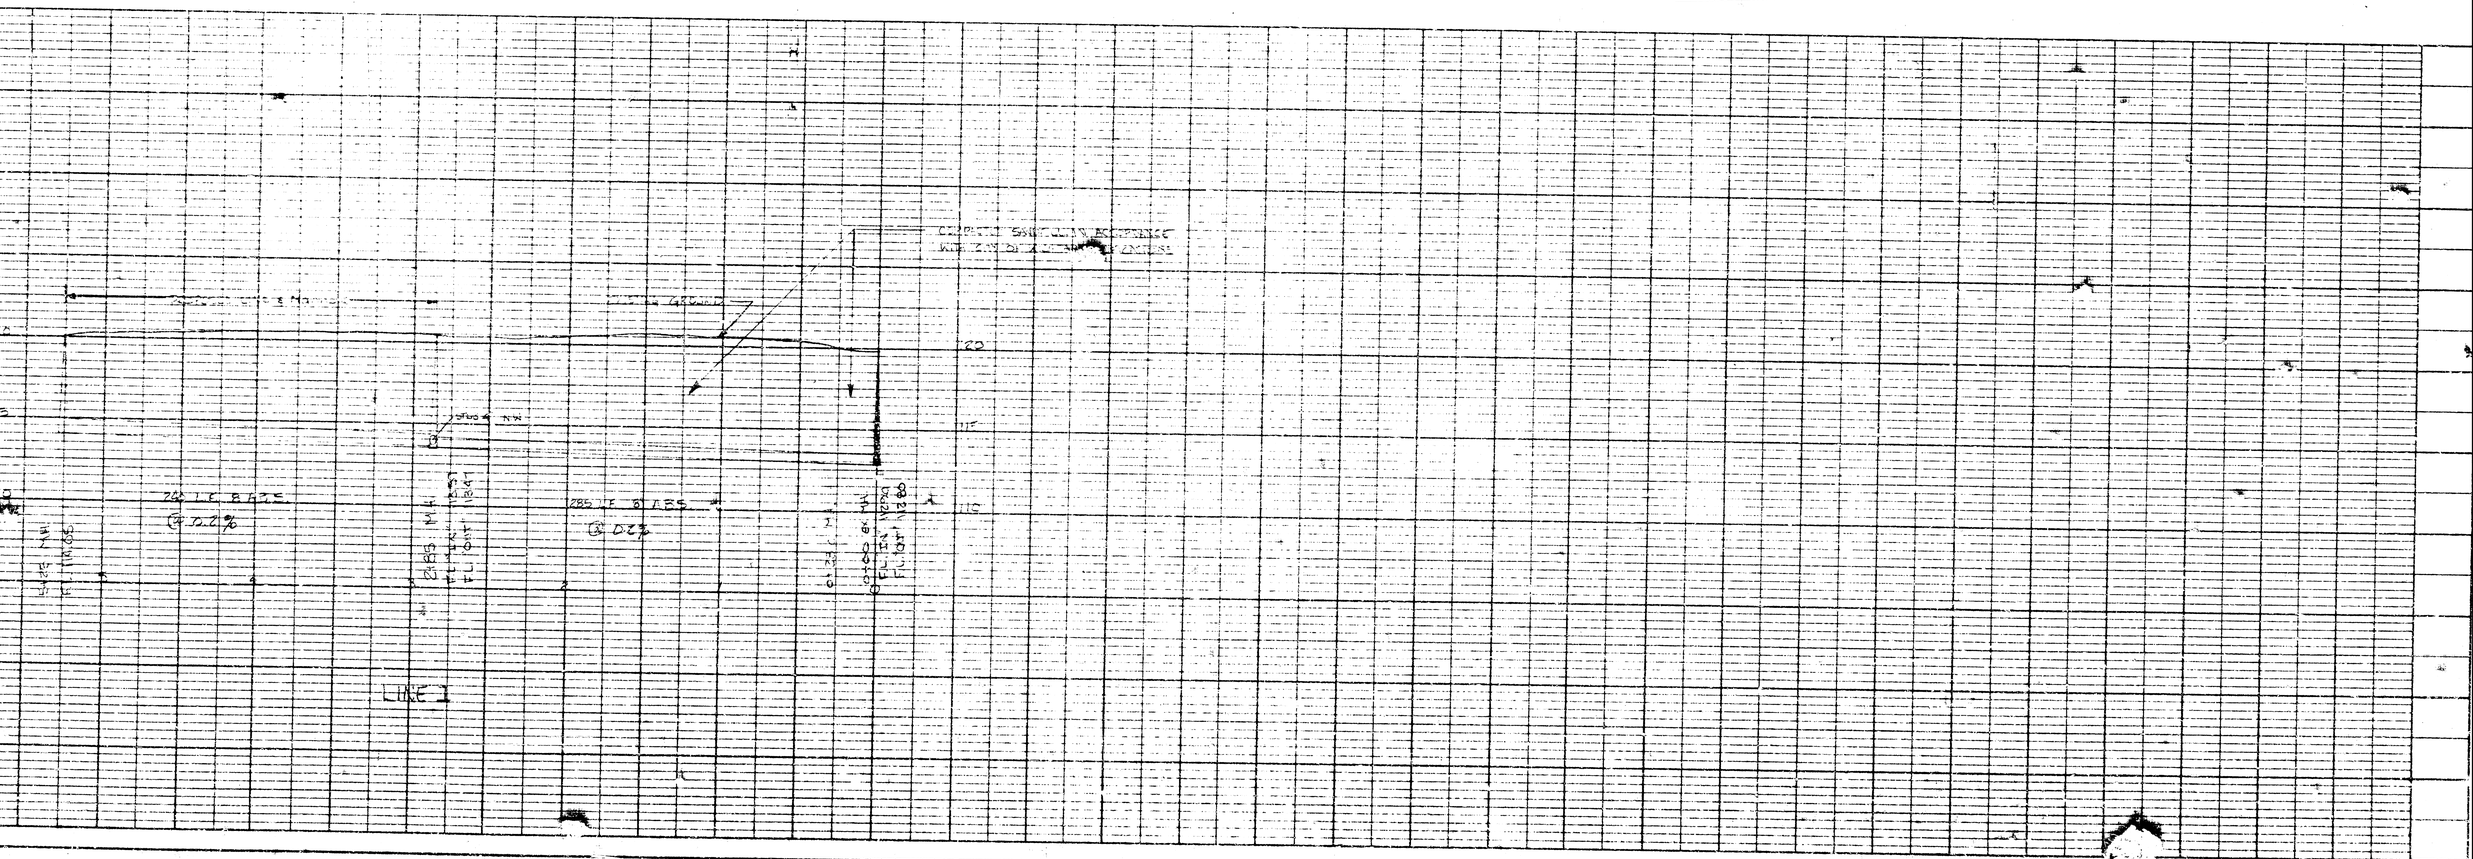
APPROVED AS NOTED
By CITY ENGINEER OF WICHITA
Sanitary Sewers D. E. S.
Storm Sewers
Driveway Approaches