NOTE TO CONTRACTOR

This project will be constructed under the supervision of the City Engineer ...

B.M. - ELEV. 1363.56 - TOP OF IRON IN THIMBLE AT THE NE COR. NW 1/4 SEC. 35-26-1E.

SUBTRACT 1187.4 FROM ELEVATIONS SHOWN TO OBTAIN CITY OF WICHITA DATUM.

1-12-81

APPROVED ... CITY ENGINEER

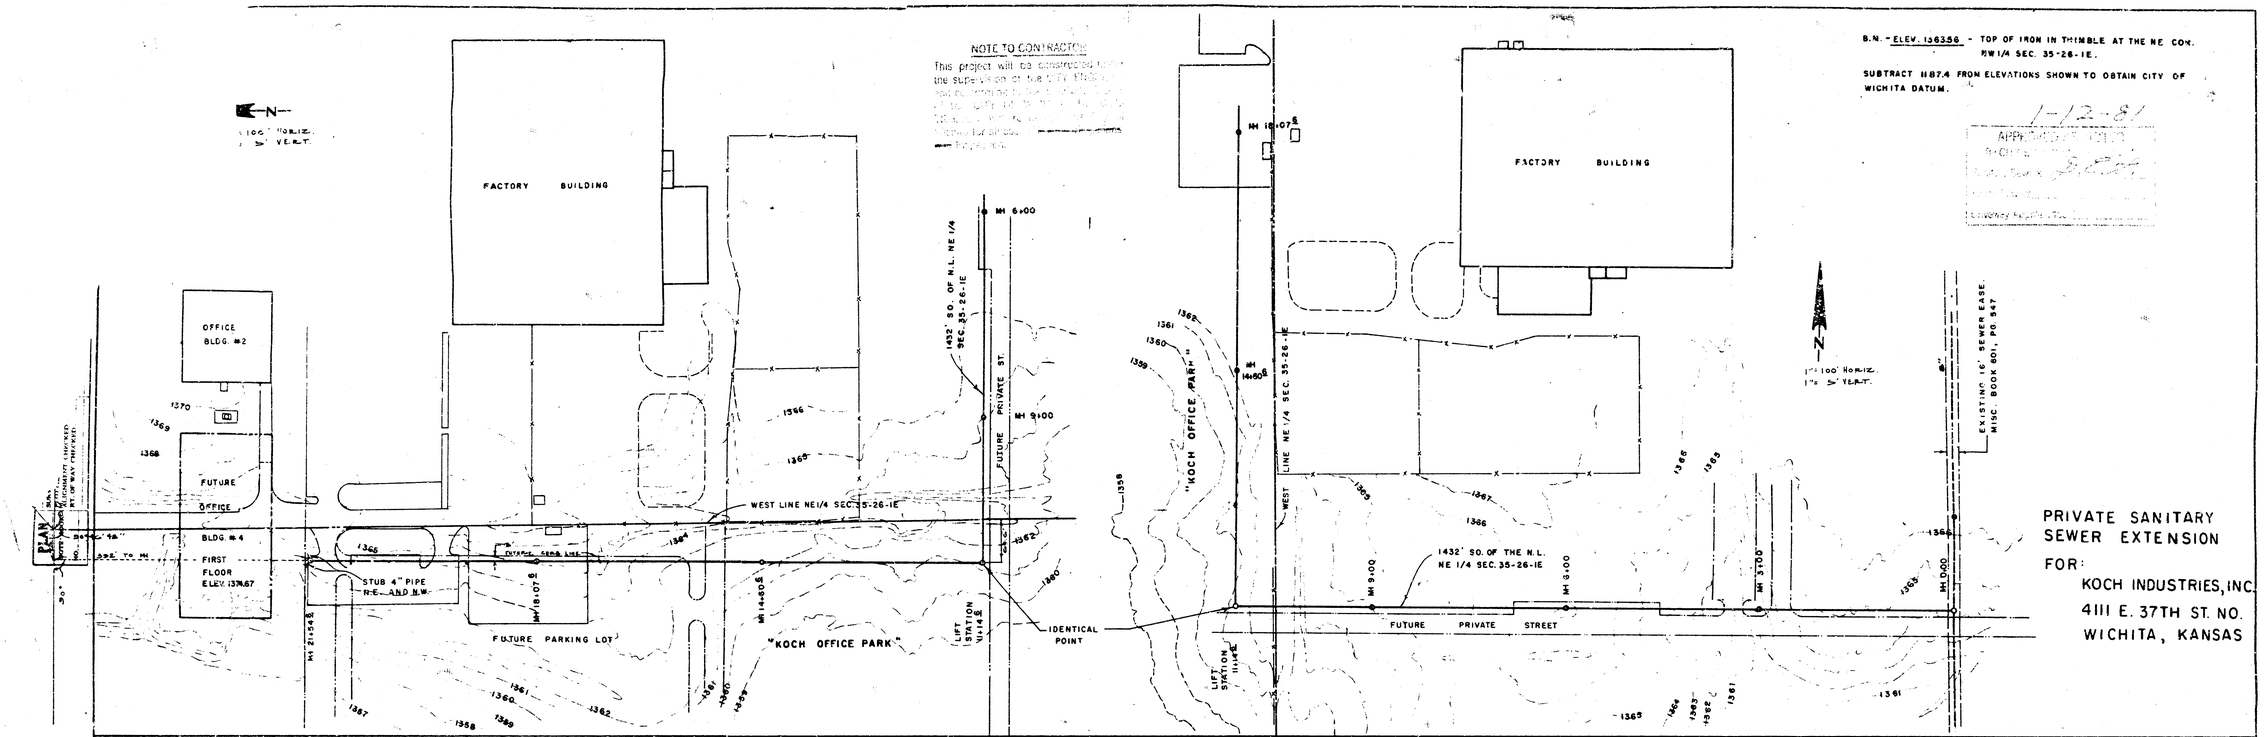

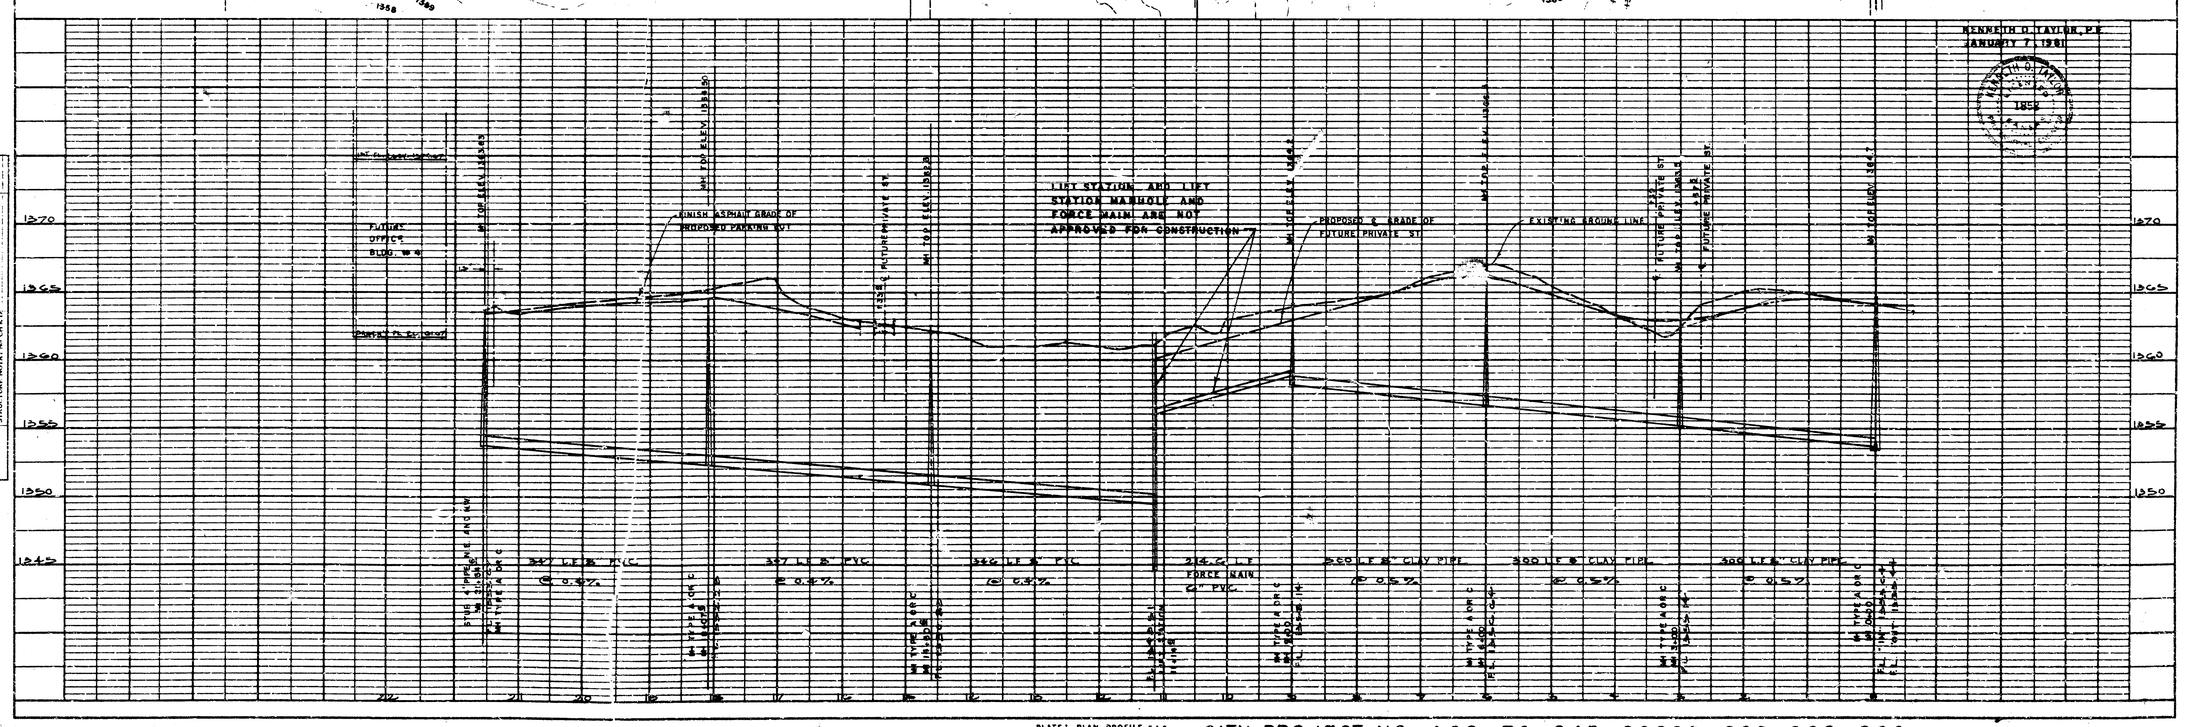

PLATE 1 - PLAN - PROFILE - F.A.S.
CLEARPRINT PAPER CO., S.F. CAL.
NO. 1000H-1

CITY PROJECT NO. 468-76-245-80000-000-000-008

10 5 4 13