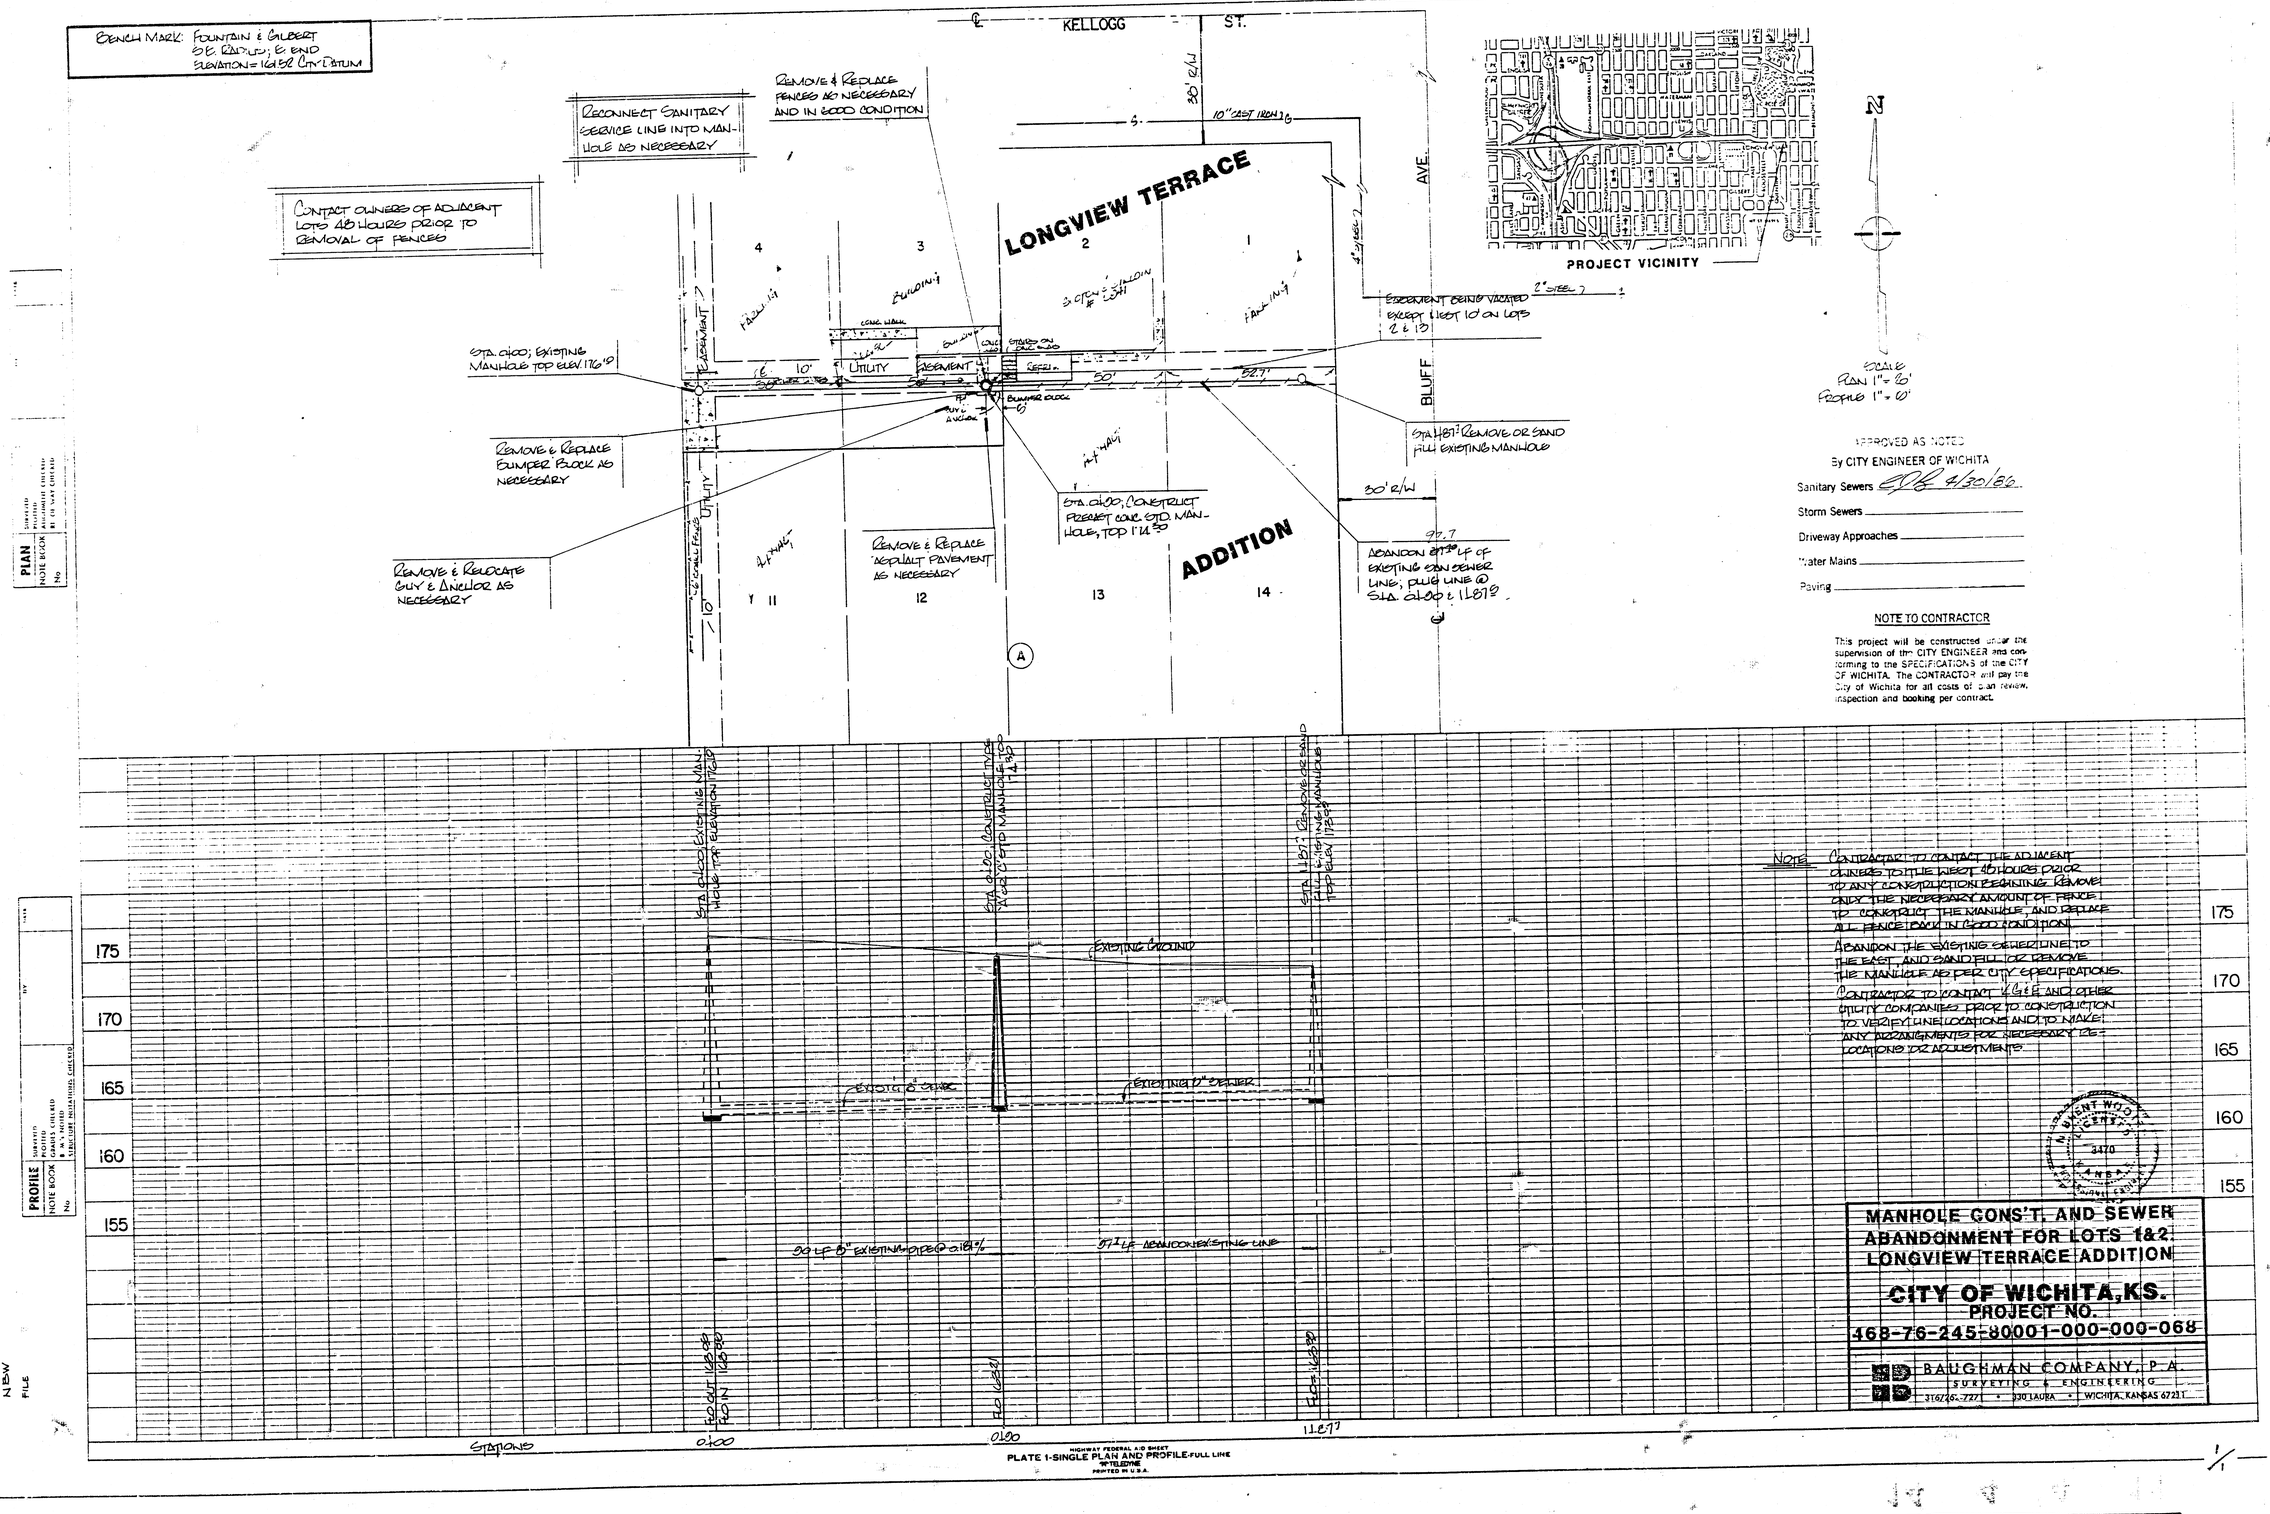

MANHOLE CONS'T. AND SEWER ABANDONMENT FOR LOTS 1&2 LONGVIEW TERRACE ADDITION

CITY OF WICHITA, KS.
PROJECT NO.
468-76-245-80001-000-000-068

BAUGHMAN COMPANY, P.A.
SURVEYING & ENGINEERING
316/262-7271 • 330 LAURA • WICHITA, KANSAS 67231

FILMED FROM THE BEST AVAILABLE COPY