
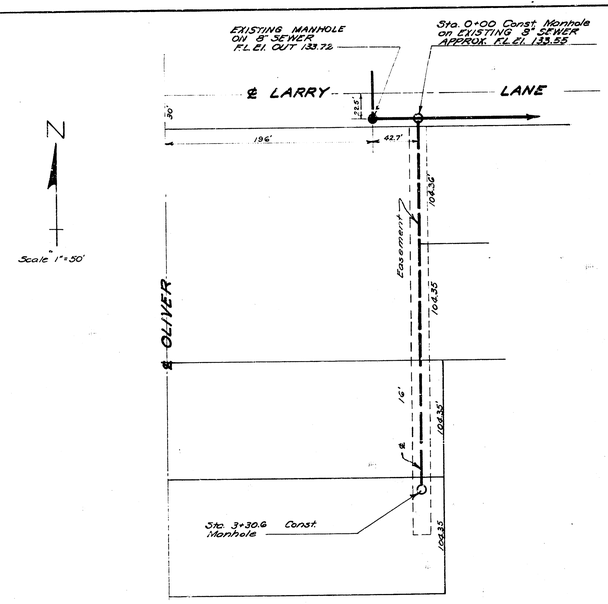


B.M. E.S. Gas Pump Island S. end N. Radius, Filling Station S.W. Oliver & Mt. Vernon. El. 149.56


B.M. "E" in Elting E.S. Intersection N.W. Larry Lane & Glendale. El. 144.01


SCALE 1"= 80' Horiz.
1" = 8' Vert.

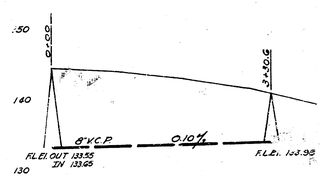

LAT.
CITY OF WICHITA KANSAS
L.K. WHITE CITY ENGINEER
Proj. No. (Private Job)

Date 12-4-51
Drawn by J.L.A.
Checked by
Note Book No. CHW. 72 Misc.

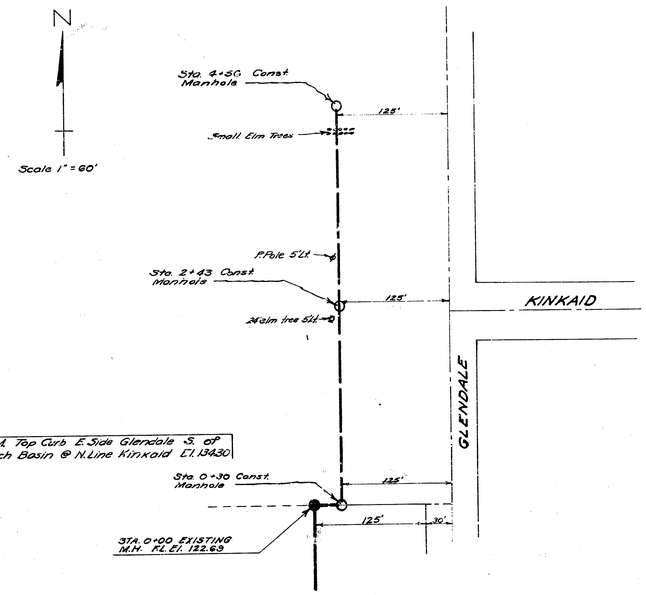

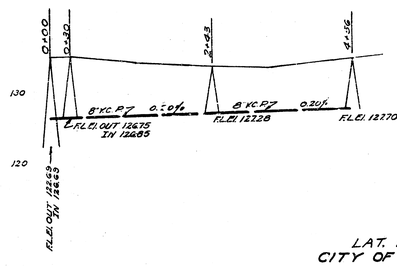

SCALE 1"= 80' Horiz.
1" = 8' Vert.
NOTE BOOK NO. S-5

LAT. 11 SUB-MAIN 1 W.I.S.
CITY OF WICHITA KANSAS
L.K. WHITE CITY ENGINEER
Proj. No. C 21-84