MOBILE MANOR SOUTH
PRIVATE SANITARY SEWER
1983

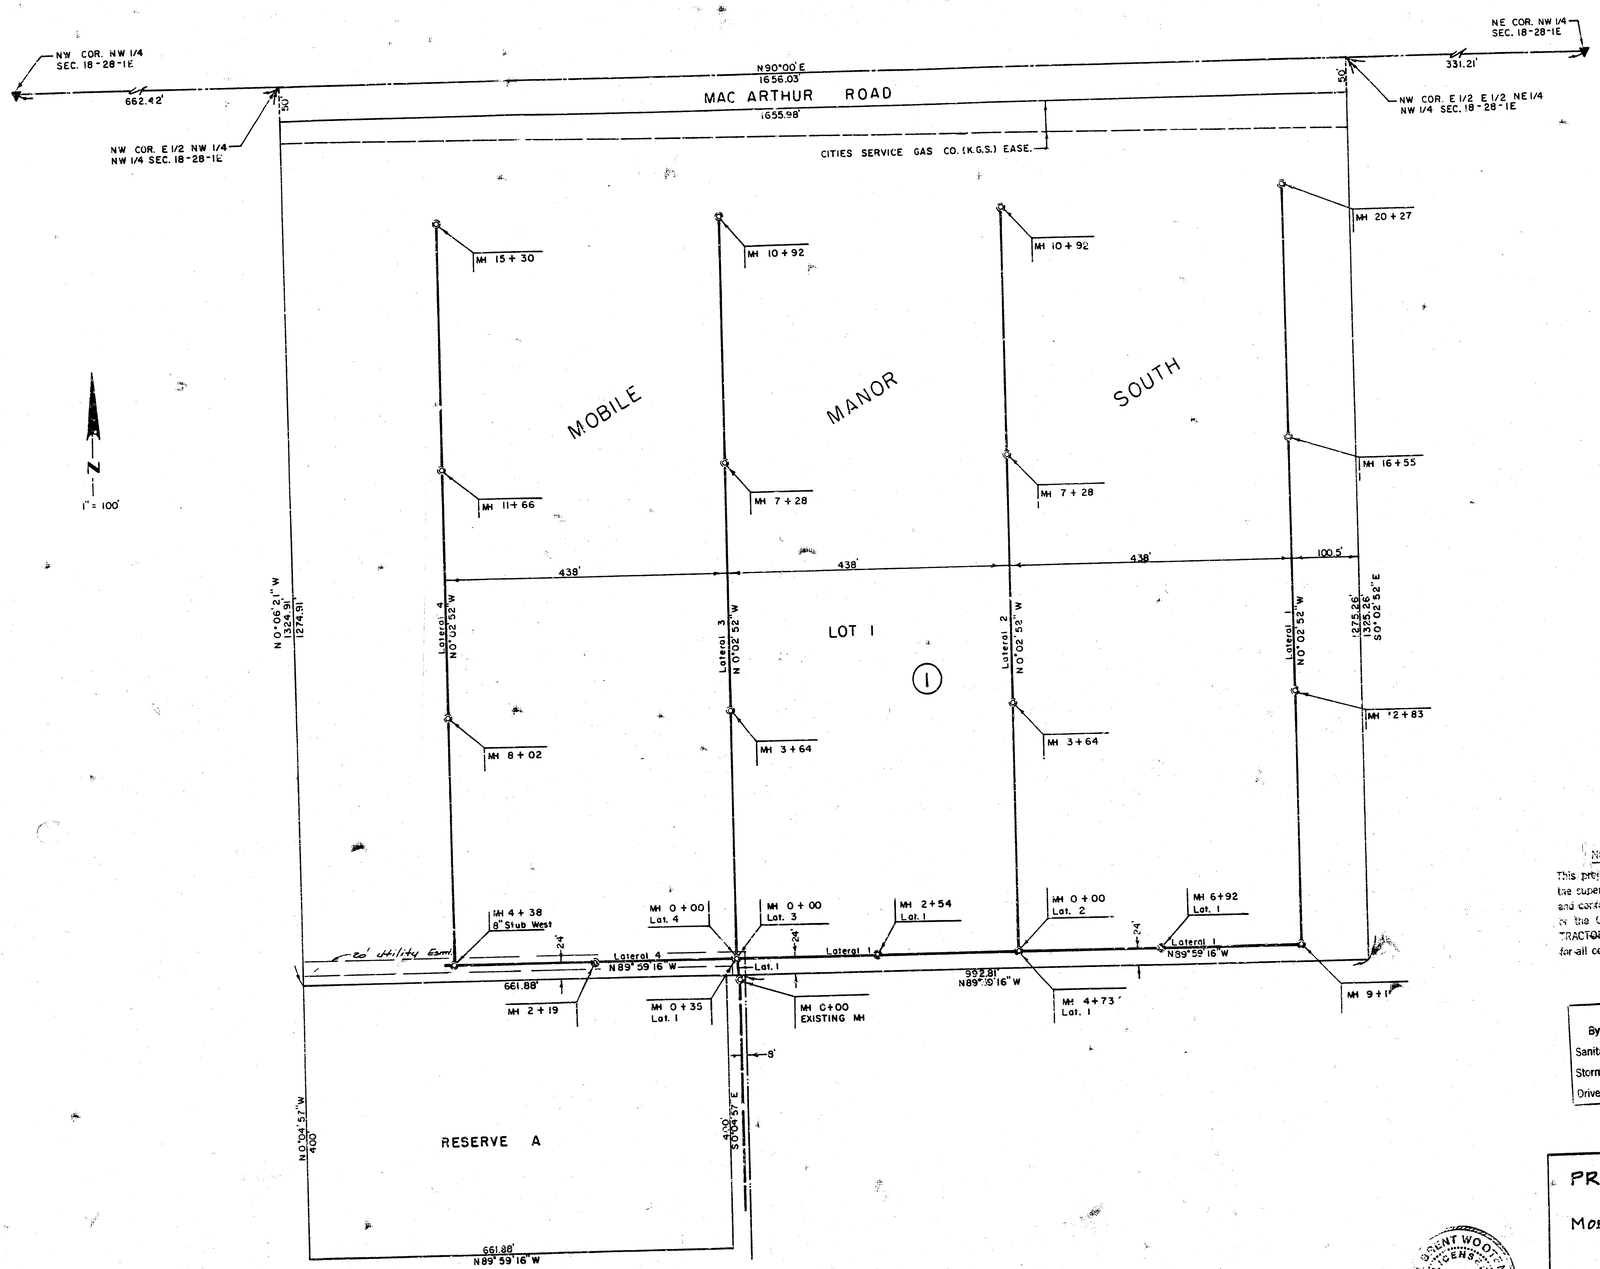

NOTE TO CONTRACTOR

This project will be constructed under the supervision of the CITY ENGINEER and conforming to the SPECIFICATIONS of the CITY OF WICHITA. The CONTRACTOR will prepay the City of Wichita for all costs of inspection.

10-17-83

APPROVED AS NOTED
By CITY ENGINEER OF WICHITA
Sanitary Sewers
Storm Sewers
Driveway Approaches

VINCENT WOOTTON
LICENSED
0470
KANSAS
PROFESSIONAL ENGINEER

PRIVATE SANITARY SEWER
TO SERVE LOT 1
MOBILE MANOR SOUTH ADDITION
WICHITA, KANSAS

PROJ. No. 468-76-285-80000-000-000-008

SHEET 1 OF 4

1/4

ACCESS CONTROL EXCEPT FOR TWO OPENINGS

MAC ARTHUR RD.

NW COR. NW 1/4 SEC. 18-28-1E

NE COR. NW 1/4 SEC. 18-28-1E

CITIES SERVICE PIPELINE EASE.

662.42' 6" Continental Pipeline

10" Cities Service Pipeline (KGS)

331.21'

12" AC Water Line

Cities Service Gas Co Ease

10" Cities Service Pipeline

20' LANDSCAPING STRIP ADJACENT TO EASEMENT

18,200 S.F.

15,700 S.F.

MAIL BOX AREA

RECREATION AND OPEN AREA 28,500 S.F.

RECREATION AND OPEN AREA 28,500 S.F.

RECREATION AND OPEN AREA 104,025 S.F.

RESERVE A
RECREATION AND OPEN AREA

"UNPLATTED"

MERIDIAN

"SILVER SPUR SECOND ADDITION"

BENNETT AVE.

LATERAL I

LAT. 1

LAT. 2

LAT. 3

LAT. 4

10' MOBE EASE MISC. 386 PG 331

F.L. = 84.58 DEPTH = 10.0

COMPLETE ACCESS CONTROL

F.L. = 84.25 DEPTH = 9.4 ±

F.L. = 83.92 DEPTH = 9.6 ±

12" San. Sewer

overhead electric

N89°59'16"W 962.79'±

S 0°02'10" E

S 0°01'45" E

N 0°08'21" W 1324.91'

1" = 100'

TOPO MADE JANUARY, 1983

PRIVATE SANITARY SEWER EXTENSION

MOBILE MANOR SOUTH

SCALE =
1" = 50' HORIZONTAL
1" = 5' VERTICAL

SHEET 3 OF 4

3/4

PRIVATE SANITARY SEWER
EXTENSION

MOBILE MANOR SOUTH

SCALE =
1" = 50' HORIZONTAL
1" = 5' VERTICAL

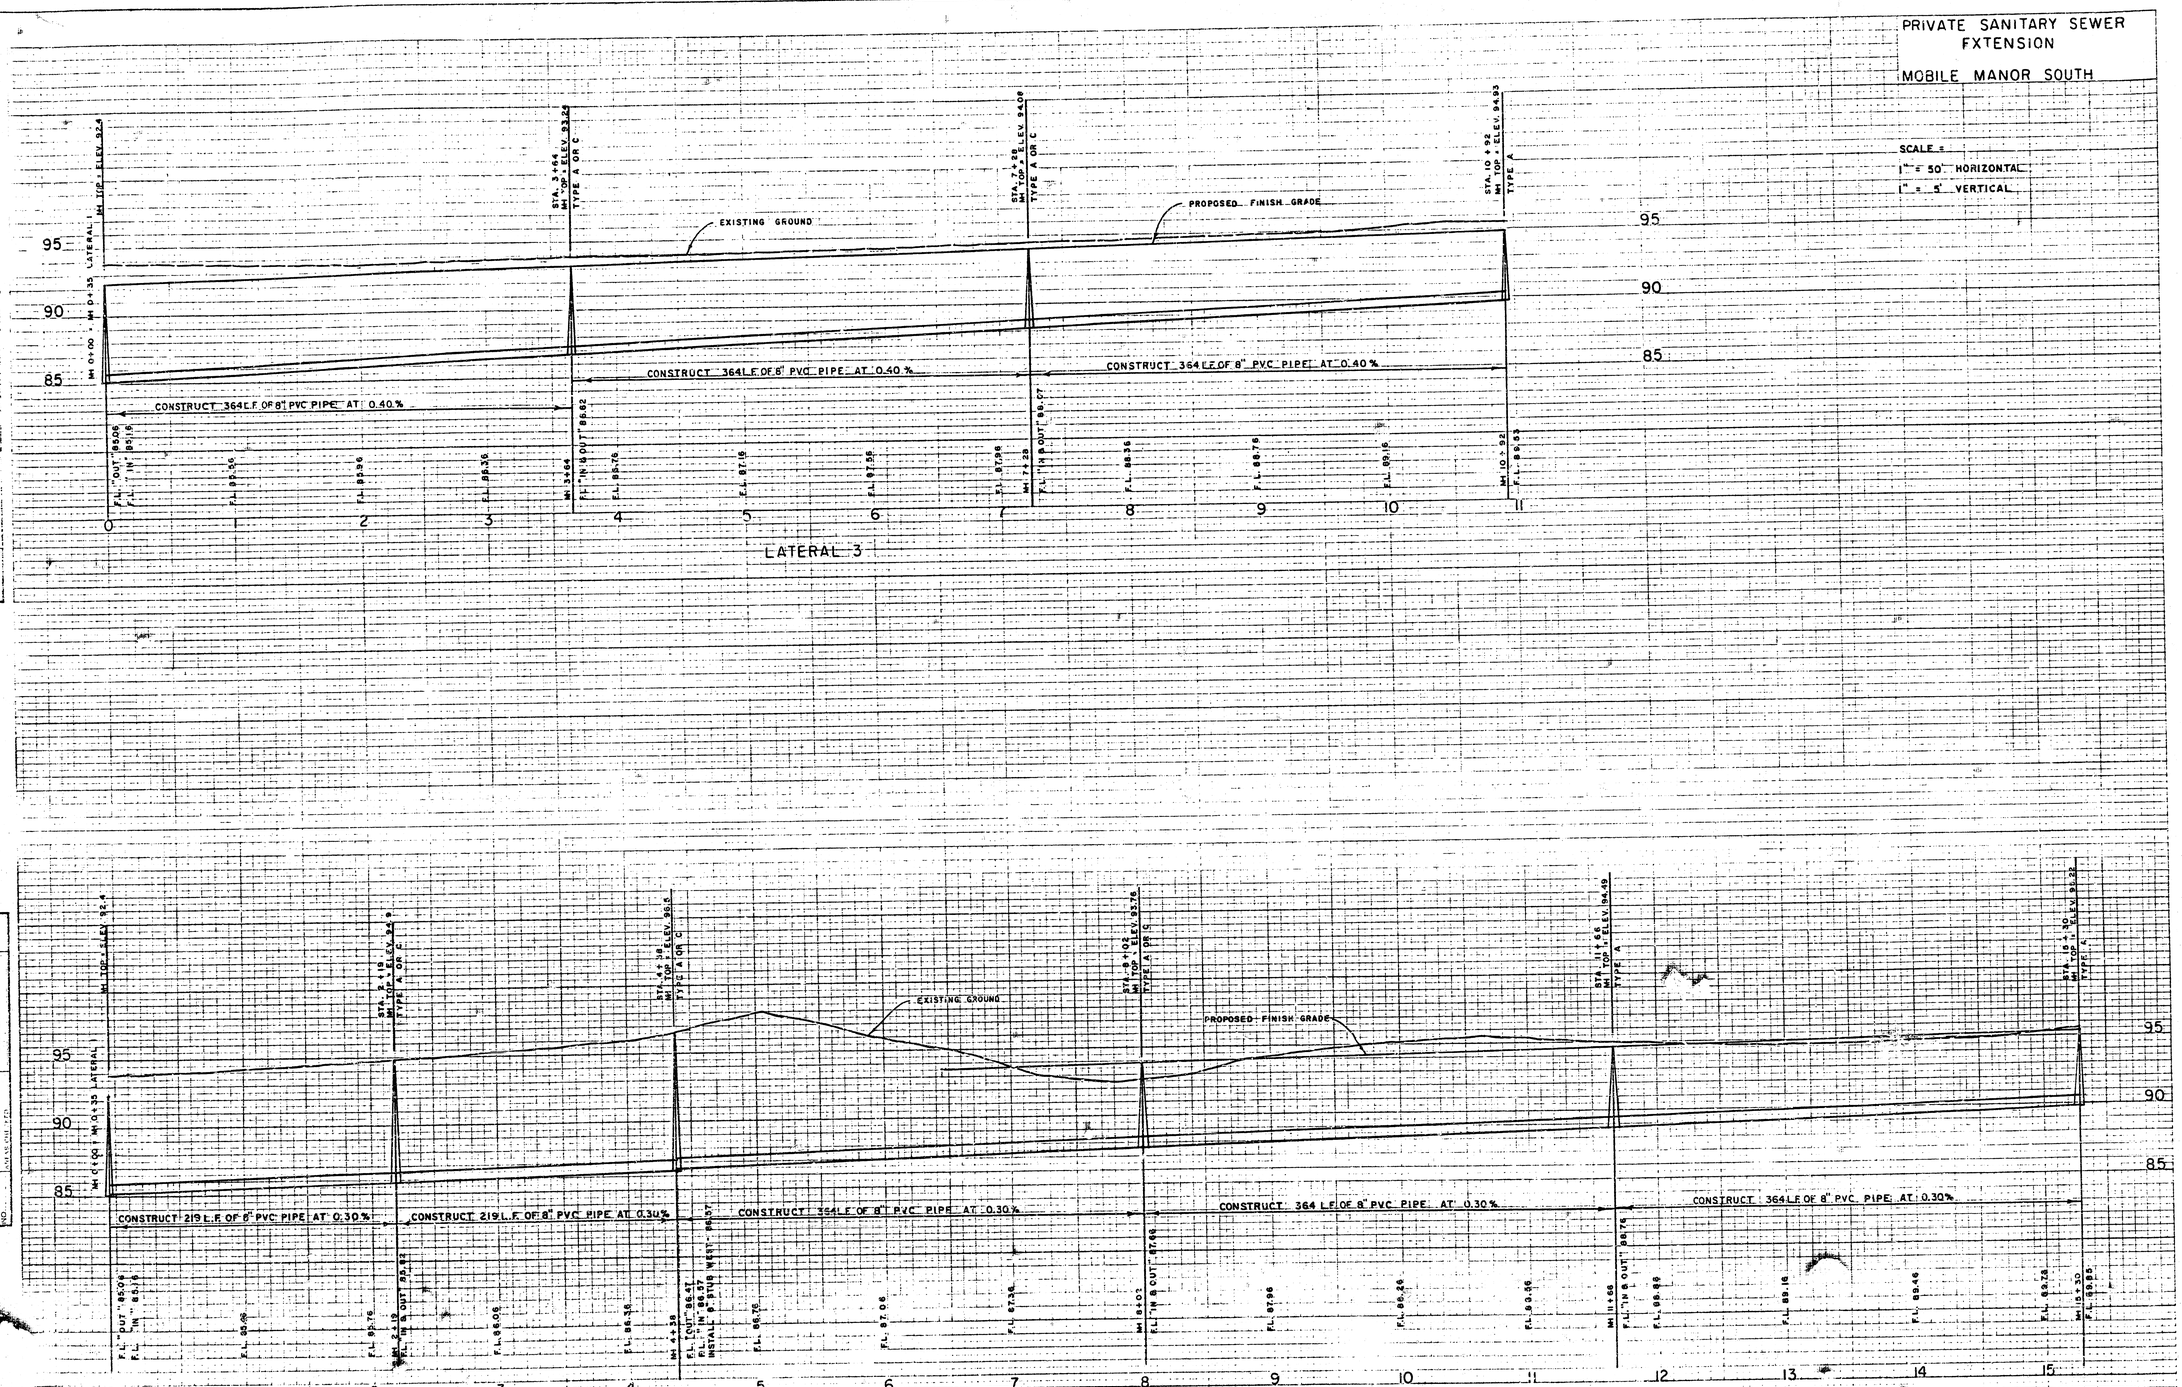

SHEET 4 OF 4 4/4